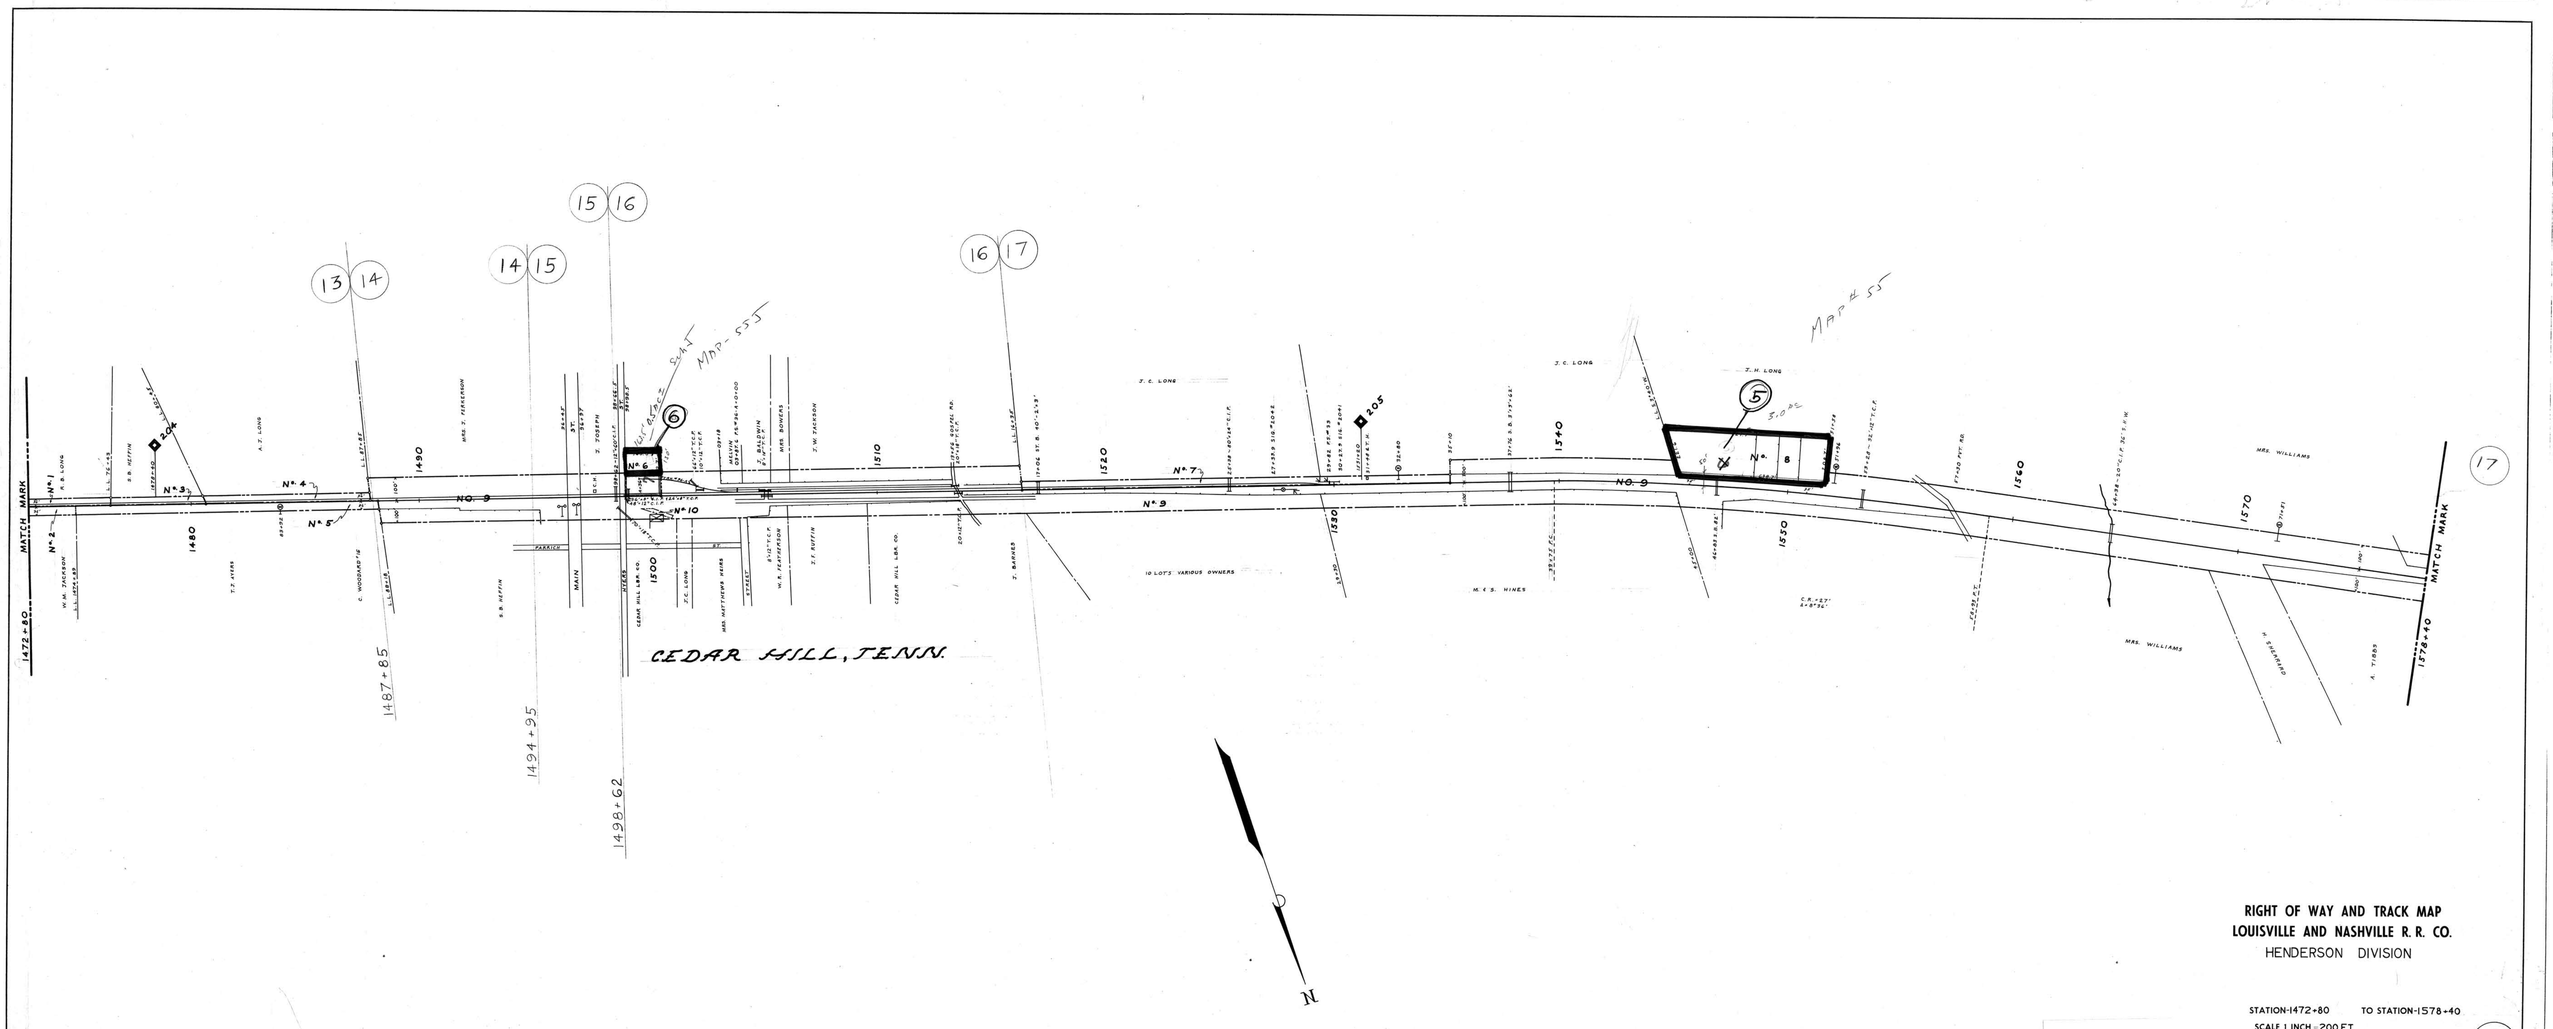

RIGHT OF WAY AND TRACK MAP
LOUISVILLE AND NASHVILLE R. R. CO.
HENDERSON DIVISION

STATION-1472+80 TO STATION-1578+40
SCALE 1 INCH = 200 FT.
OFFICE OF CHIEF ENGINEER
LOUISVILLE, KY.
DRAWN BY- M.R.A. REVISED & REDRAWN-1-5-71

V.30
15

074-010

V30-15

ROBERTSON CO., TENN.

#'s 5 & 6 CEDAR HILL

5-4