AFE No	DATE	DESCRIPTION
87312	3-30-66	Ret 597 of trk. #51, shed & well house

NO.	GRANTOR	GRANTEE	INSTRUMENT	DATE	RECORD	CONT. NO.	REMARKS
1	Citizens	N.& C.R.R.Co.	Donation	Aug.29,1851	Minute Book A-of N.& C.R.R.Co.		
2			None				See Note 1
3	J.A.Webb	N.C.& St.L.Ry.	Permit	Mch.24.1908	DB 49-312-Mch.31,1908	1071	See Note 2

NOTE 1- Charter width claimed under decisions of Tennessee Courts.
NOTE 2- Right granted to discharge water from culvert on to his land.

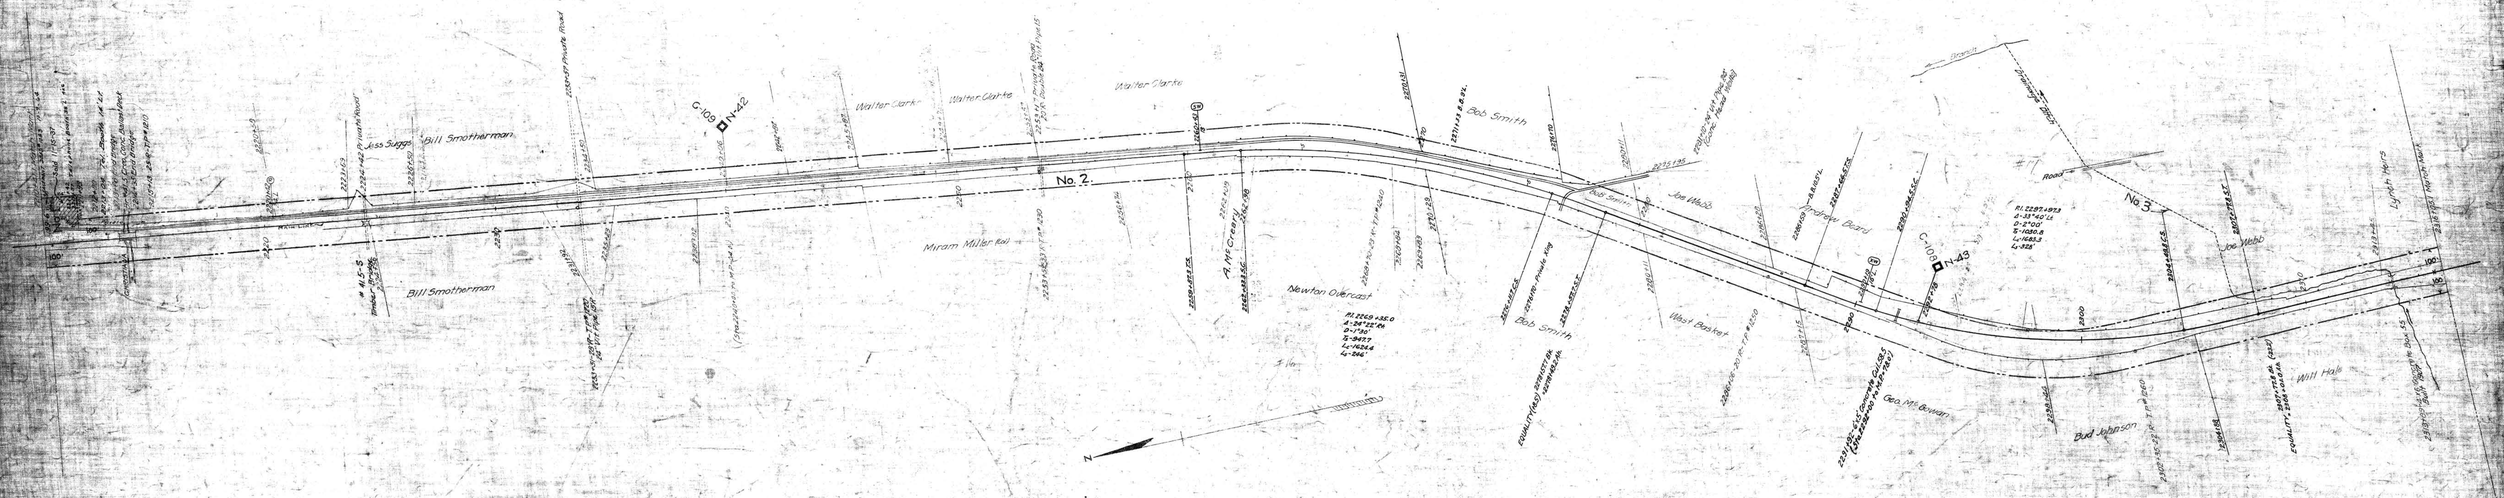

On this sheet all of the fences along the track are the property of the N.C.& St.L. Ry.
Except on left of track from Sta. 2211+50 to Sta. 2214+85.

702-A-23

RUTHERFORD CO. TENN.

RIGHT-OF-WAY AND TRACK MAP

NASHVILLE, CHATTANOOGA AND ST. LOUIS RY.

CHATTANOOGA DIVISION

STATION 2210+41L TO STATION 2316+05L

SCALE, 1 IN. 200 FT. JUNE 30, 1916

OFFICE OF CHIEF ENGINEER
NASHVILLE, TENN.

Sheet No. 24 of 73 sheets of Chattanooga Division from survey station 2210+41L to survey station 2316+05L

Vertical Engineer

M.P. 414 to 434

075-016