No.	Grantor	Grantee	Instr.	No.	Record	S. Ch.	Remarks
1	Morti Heirs	Tenn Sou RR Co.	Comm	1-- -3	36-206	42	
2	L.H.Vance & Hsb.	"	W. D.	1- -83	144-207	1-23-83	43
3	C.B.Lyon & Son	Y. & M. V. RR. Co.	Cont.	2- -1			7-1-25
4	Hugh Morgan Lbr.Co.	"	"	3- -23	107-204	2- 2-26	7-8-24
5	L. H. Vance & Hsb.	Tenn. Sou. RR. Co.	" D.	1- -83	144-207	1-23-83	
6	" "	"	"	1- -83	141-407	1-6-83	
7	W.P.Wilderger	"	R/W D	1- -2	144-204	12-22-82	

1 X-35032 2-8-71 J.G. Swisher QCD

MEMPHIS, TENN.

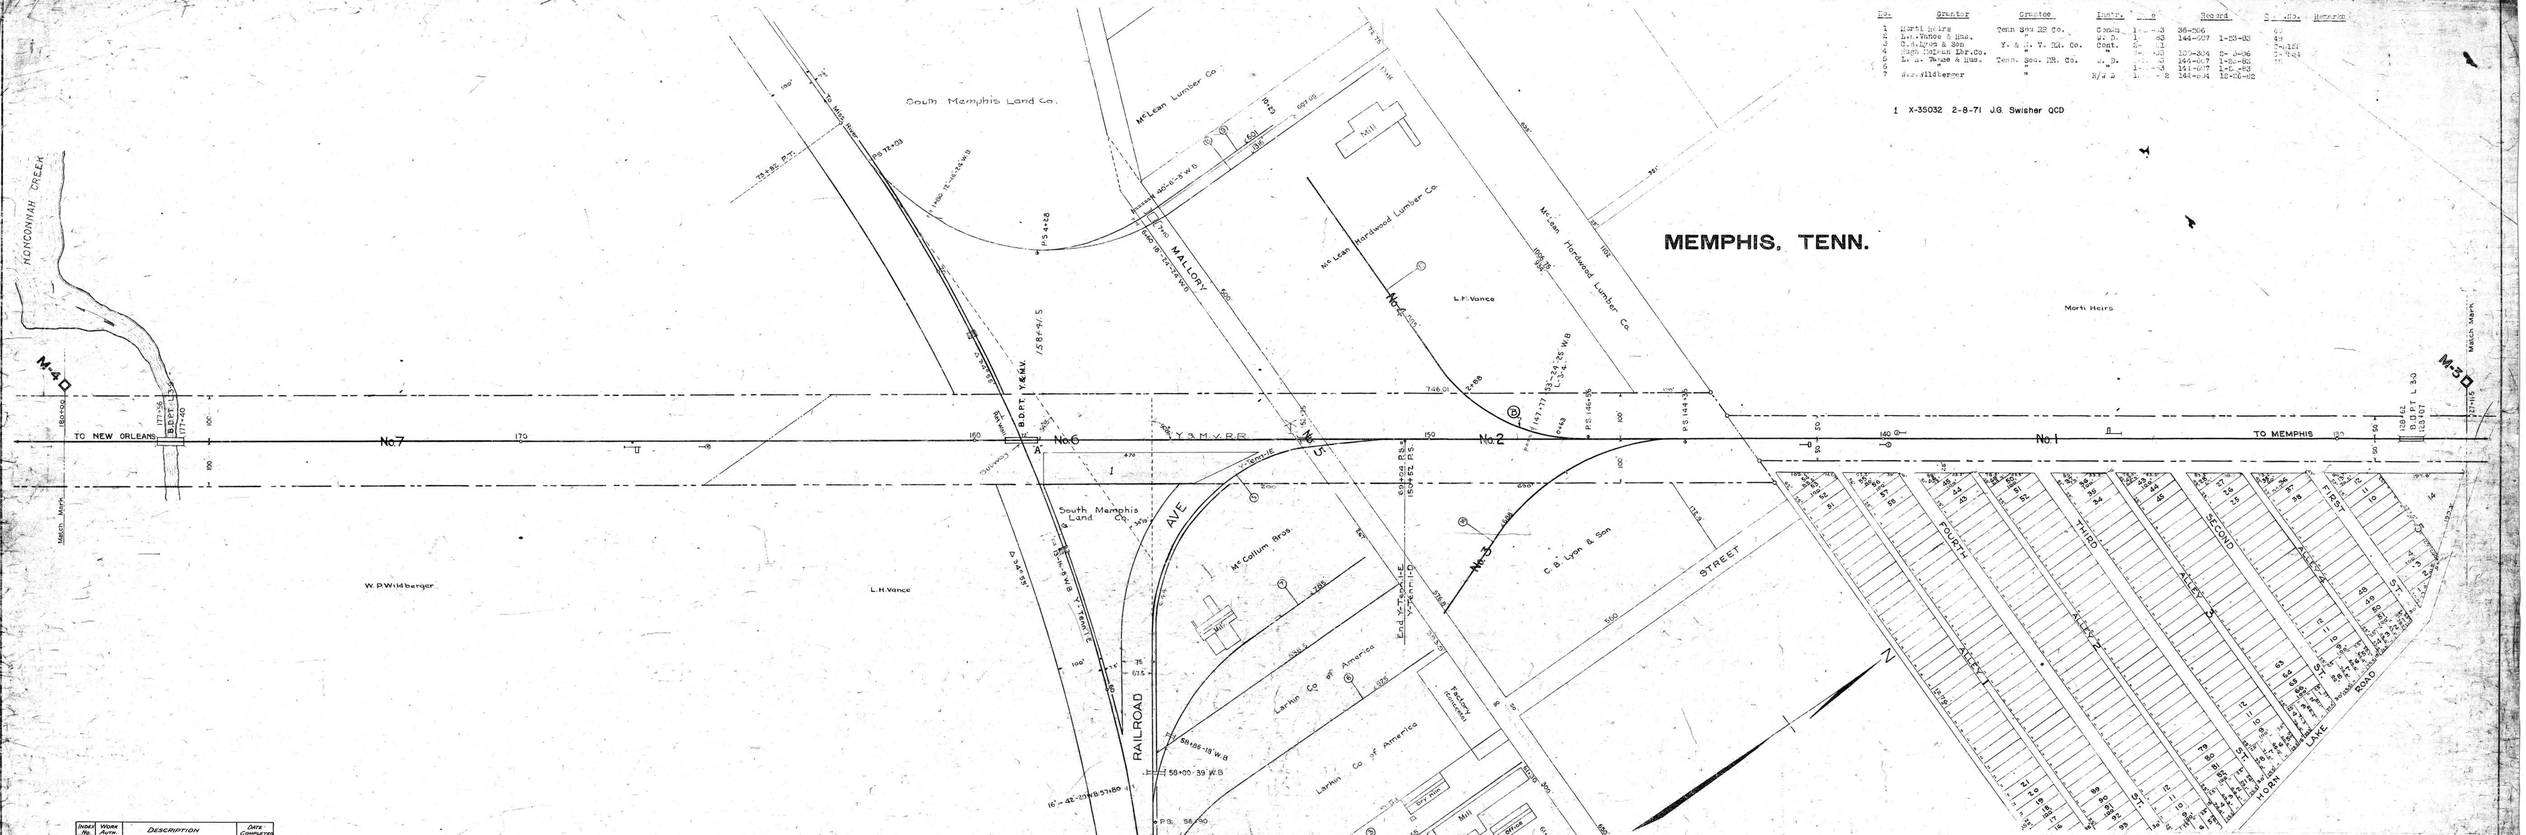

Index No.	Work Form.	Description	Date Completed
	1063	Entry No. 1 of 4 with W.B.&Y.	
R.	356 yr.	Laid 60-lb rail in Memphis Station Yd.	Nov. 1916

Sheet No. 5 of 7 of valuation section V-Tenn. Memphis Terminal
Showing part of the Yazoo & Mississippi Valley Railroad Company
from survey station 94+96 to survey station 54+45

Valuation Engineer

RIGHT-OF-WAY AND TRACK MAP

THE YAZOO & MISSISSIPPI VALLEY R.R.

BEALE AVE., MEMPHIS TO ETTER

STATION 127+115 TO STATION 180+00

M.P. M-3 TO M.P. M-4

SCALE 1 IN. = 100 FT. JUNE 30, 1916.
REVISED 31, 1922

OFFICE OF CHIEF ENGINEER.
CHICAGO, ILL.

079-005