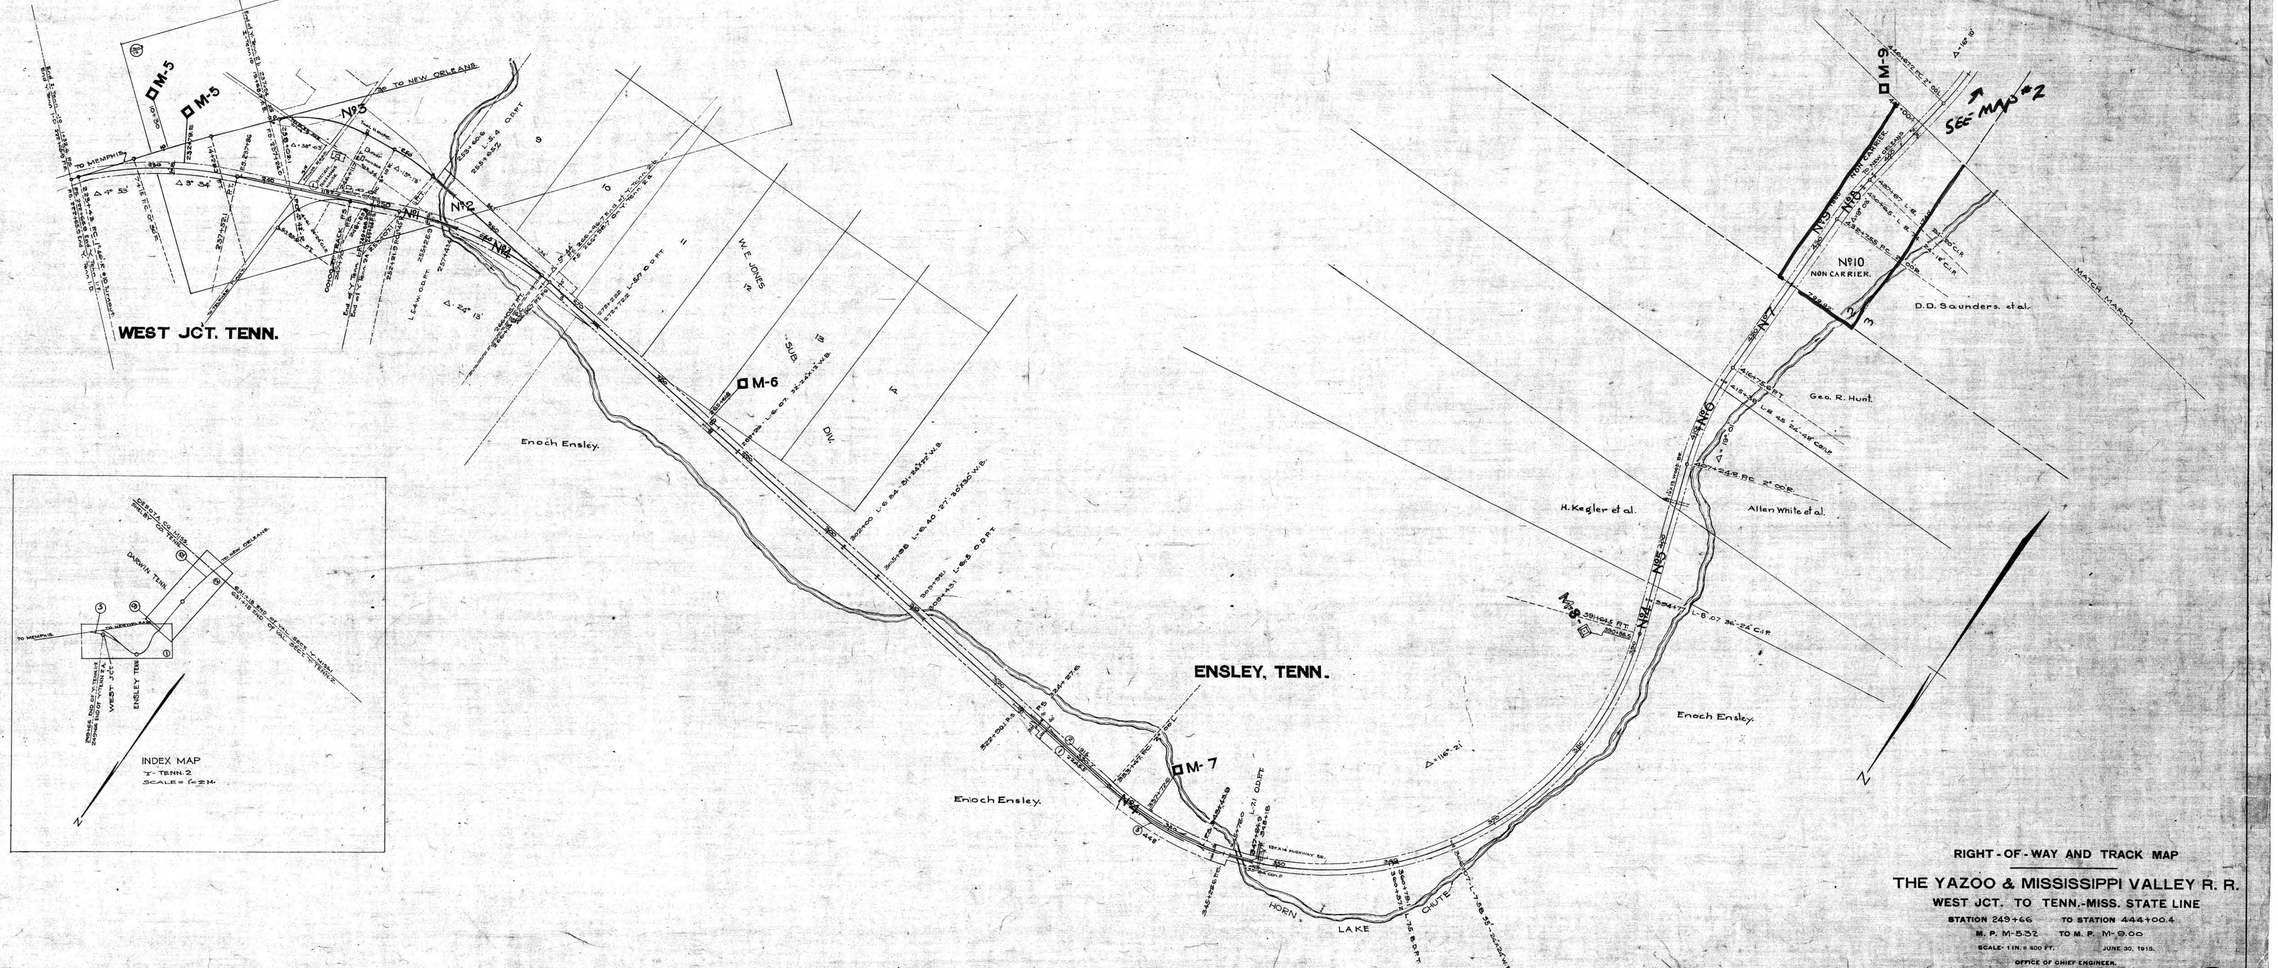

RIGHT-OF-WAY AND TRACK MAP

THE YAZOO & MISSISSIPPI VALLEY R. R.

WEST JCT. TO TENN.-MISS. STATE LINE

STATION 249+46 TO STATION 444+00.4

M. P. M-5.32 TO M. P. M-9.00

SCALE: 1 IN. = 500 FT. JUNE 30, 1915.

OFFICE OF CHIEF ENGINEER,
CHICAGO, ILL.

Y-TENN 2
1

079-009