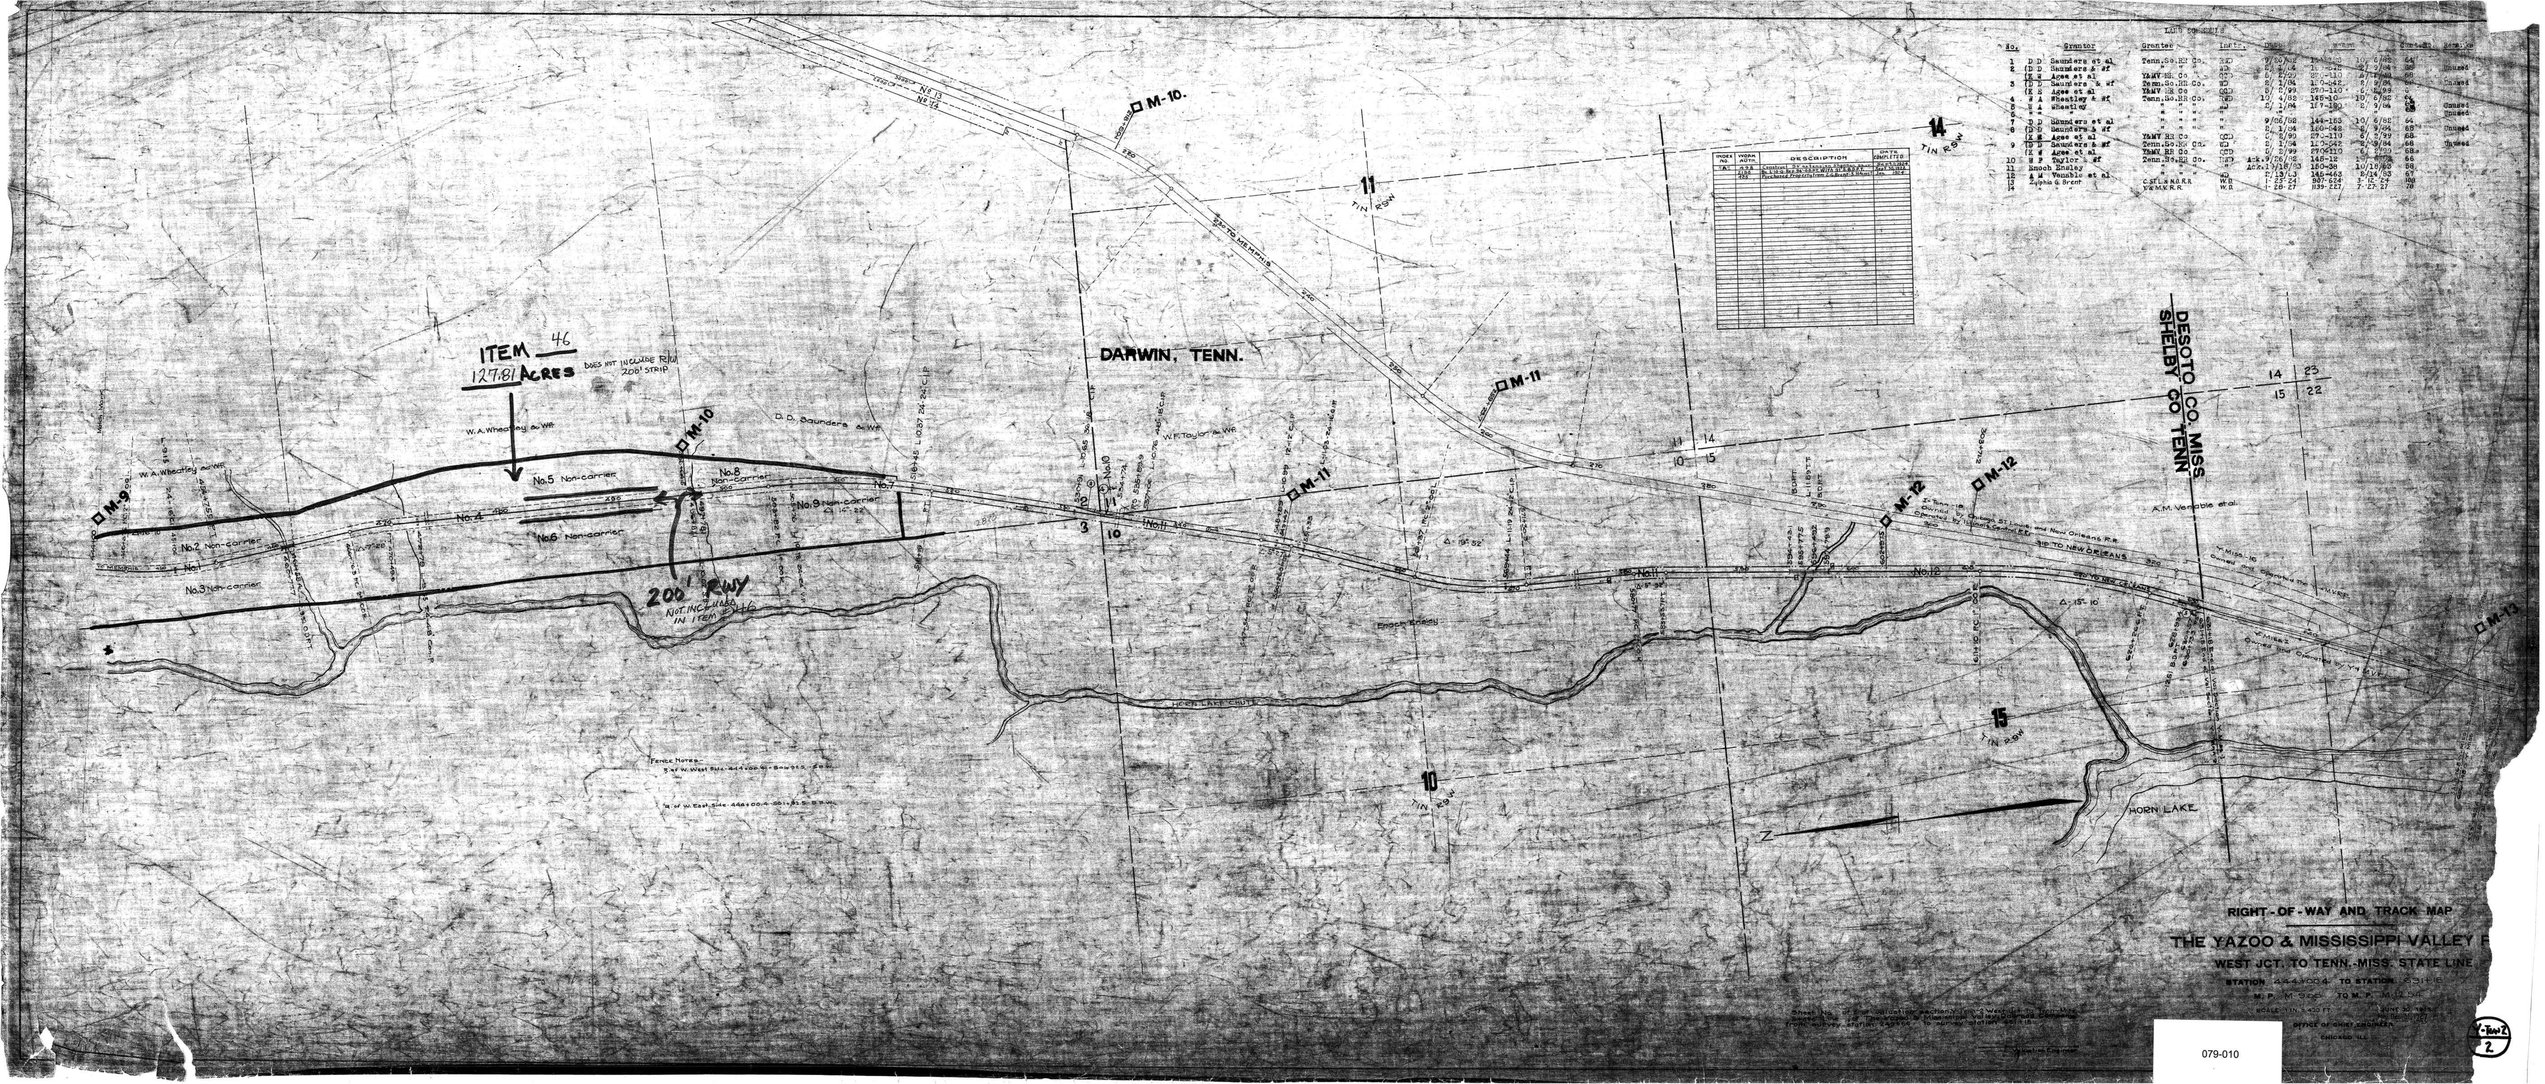
ITEM 46
12781 ACRES
DOES NOT INCLUDE R/W 200' STRIP
200' R/WY
NOT INCLUDED IN ITEM 46
DARWIN, TENN.
HORN LAKE
DESOTO CO. MISS.
SHELBY CO. TENN.
W. A. Wheatley & Wf
D. D. Saunders & Wf
W. F. Taylor & Wf
A. M. Venable et al
No.1 Non-carrier
No.2 Non-carrier
No.3 Non-carrier
No.4 Non-carrier
No.5 Non-carrier
No.6 Non-carrier
No.7
No.8 Non-carrier
No.9 Non-carrier
No.10
No.11
No.12
M-9
M-10
M-11
M-12
M-13
11 T.1 N. R.5 W.
10 T.1 S. R.5 W.
14 T.1 N. R.5 W.
15 T.1 N. R.5 W.
10 T.1 S. R.4 W.
Fence Notes
S. & W. West Bdy. 444+00.0 - 504+91.5 - 6.0 Bar. Wire
N. & W. East Side 444+00.0 - 504+91.5 - 5.5 Bar. Wire
RIGHT-OF-WAY AND TRACK MAP
THE YAZOO & MISSISSIPPI VALLEY R
WEST JCT. TO TENN.-MISS. STATE LINE
STATION 444+00.4 TO STATION 504+91.5
M. P. M. 0.00 TO M. P. M. 0.96
SCALE 1 IN. = 400 FT.
OFFICE OF CHIEF ENGINEER
CHICAGO, ILL.
079-010