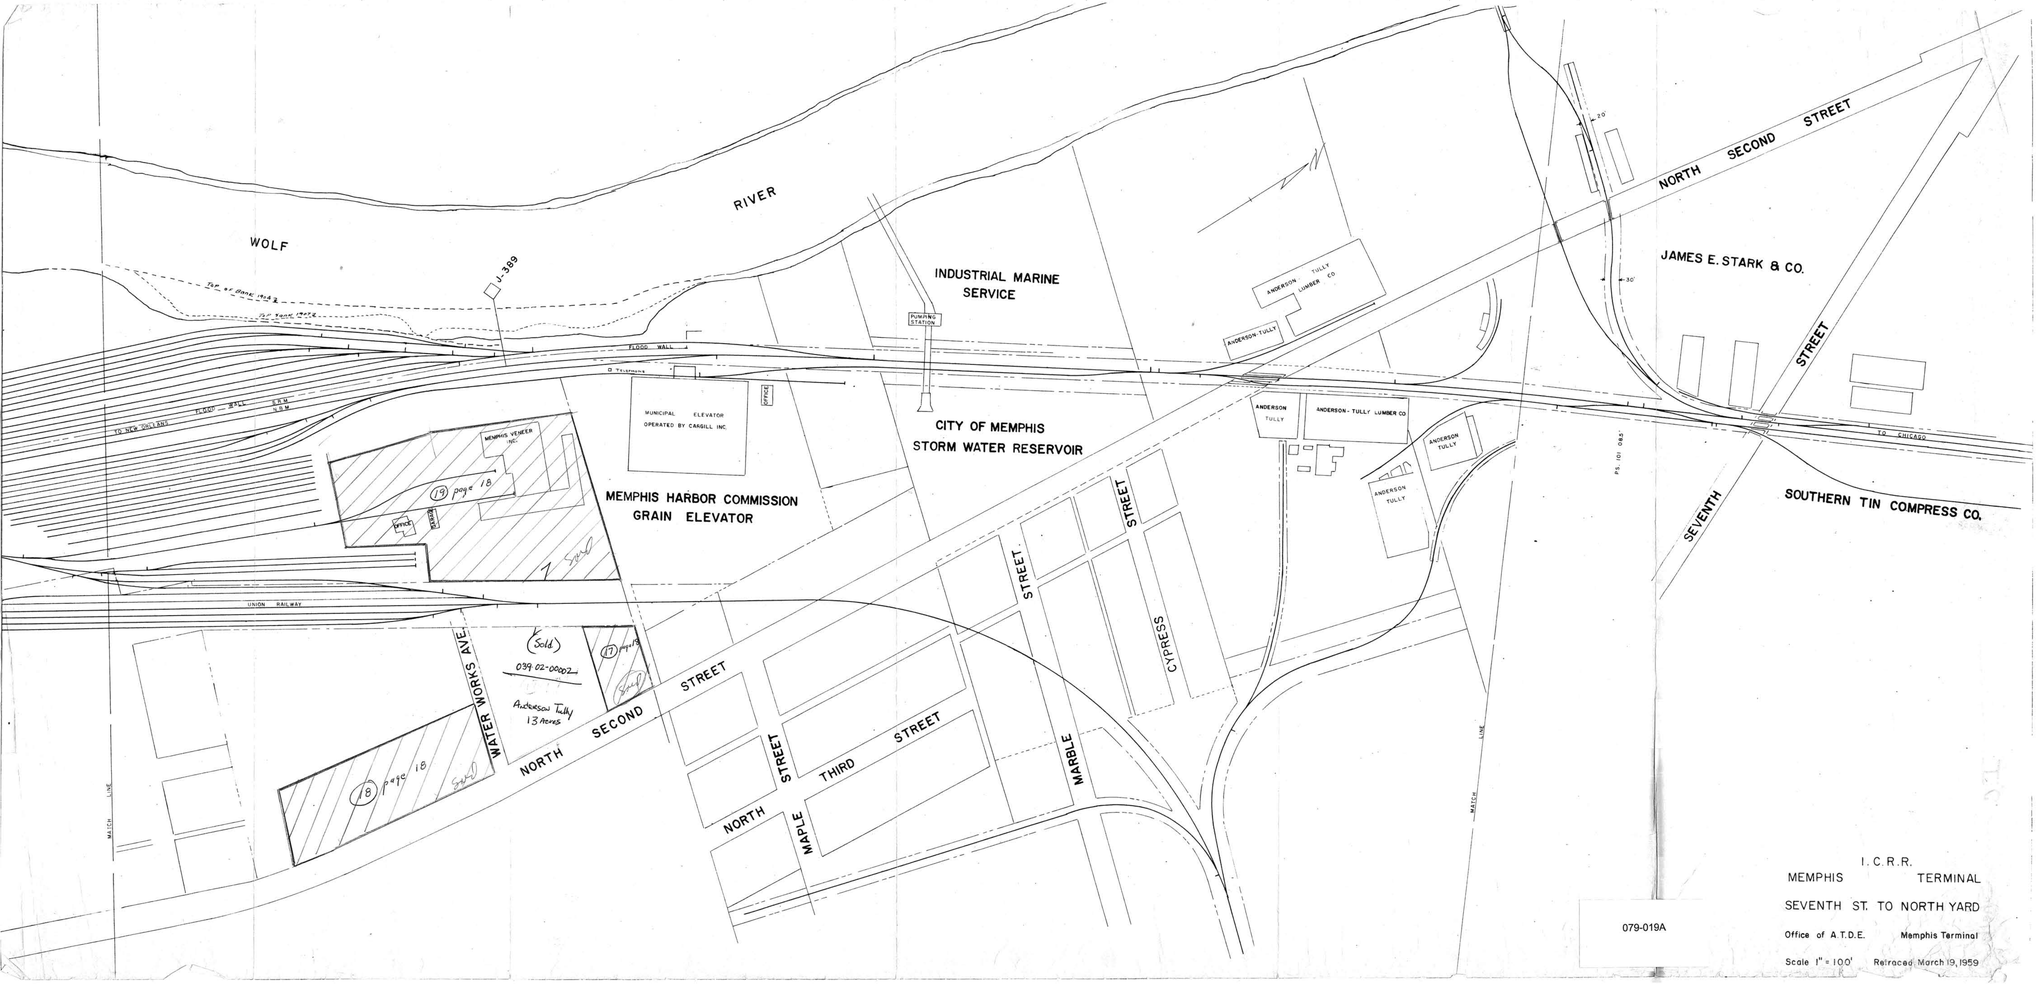
WOLF
RIVER
J-389
INDUSTRIAL MARINE SERVICE
PUMPING STATION
FLOOD WALL
TO NEW ORLEANS
MUNICIPAL ELEVATOR OPERATED BY CARGILL INC.
OFFICE
CITY OF MEMPHIS STORM WATER RESERVOIR
MEMPHIS HARBOR COMMISSION GRAIN ELEVATOR
MEMPHIS VENEER INC.
19 page 18
UNION RAILWAY
WATER WORKS AVE.
Sold
039-02-00002
Anderson Tully 13 Acres
17 page 18
18 page 18
NORTH SECOND STREET
NORTH STREET
MAPLE STREET
THIRD STREET
MARBLE STREET
CYPRESS STREET
ANDERSON TULLY LUMBER CO
ANDERSON TULLY
ANDERSON TULLY LUMBER CO
ANDERSON TULLY
ANDERSON TULLY
NORTH SECOND STREET
JAMES E. STARK & CO.
SEVENTH STREET
SOUTHERN TIN COMPRESS CO.
TO CHICAGO
MATCH LINE
MATCH LINE
079-019A
I. C. R. R.
MEMPHIS TERMINAL
SEVENTH ST. TO NORTH YARD
Office of A.T.D.E. Memphis Terminal
Scale 1" = 100' Retraced March 19, 1959