PROPERTY CHANGES SINCE JUNE 30, 1918.

AFE NO	DATE	DESCRIPTION
584	4-19-20	Retire pit cattle guards at Stas. 18+63 & 35+74.
35	2-1-23	Retire Coaling Station account replaced.
372	1-6	Install fire extinguisher in Gordonsville Depot.
468	10-30-25	Lay 70# rail in M.T. Sta. 0+88 to Sta. 24+01, 1044' of East end of Track #54, 119' of West and 185' of East ends of Track #55 and 167' of Track #56.
1366	-25	Place additional cross ties in M.T. Miles E-1 & E-2.
399	2-10-26	Place tie plates in Main Track Mile E-1.
1212	2- -28	Lengthen Track #54-66' by moving turnout. New P.S. Sta.
863	9-12-28	Place 18"x30' C.G.I. Pipe Culvert at Sta. 12+44 and 18"x20' C.G.I. Pipe at Sta. 14+64.
634	7-24-28	Place tie plates in M.T. Miles E-1 & E-2.
693	2-10-29	Place tie plates in M.T. Mile E-2.
808	5-10-29	Place tie plates in Tracks Nos. 54, 55, 56, & 57.
1002	4-23-30	Place tie plates in M.T. Miles E1 & E2.
1265	5-10-31	Lay 70# rail in M.T. Sta. 24+01 to Sta. 53+73.5.
1474	12-31-31	Replace untreated with creosoted ties in M.T. Miles E-1 & E-2.
1300	6-24-32	Place tie plates in M.T. Mile E-1.
1563	11- -35	Place tie plates in M.T. Mile E-2.
1730	7- -36	Place 20"x16' C.G.I. Pipe Culvert at Sta. 16+94.
1737	12-31-36	Place tie plates in M.T. Miles E-1 & E-2.
1841	3- -37	Lay 132' of 90# relay rail in T.O. of M.T. Mile E-1 & extend 6'.
1866	12-31-37	Construct R/W fence N. side Sta. 96+56 to Sta. 105+56.
2008	12-31-38	Construct R/W fence S. side Sta. 83+95 to Sta. 105+56.
2097	2-11-39	Retire Combination Station at Gordonsville.

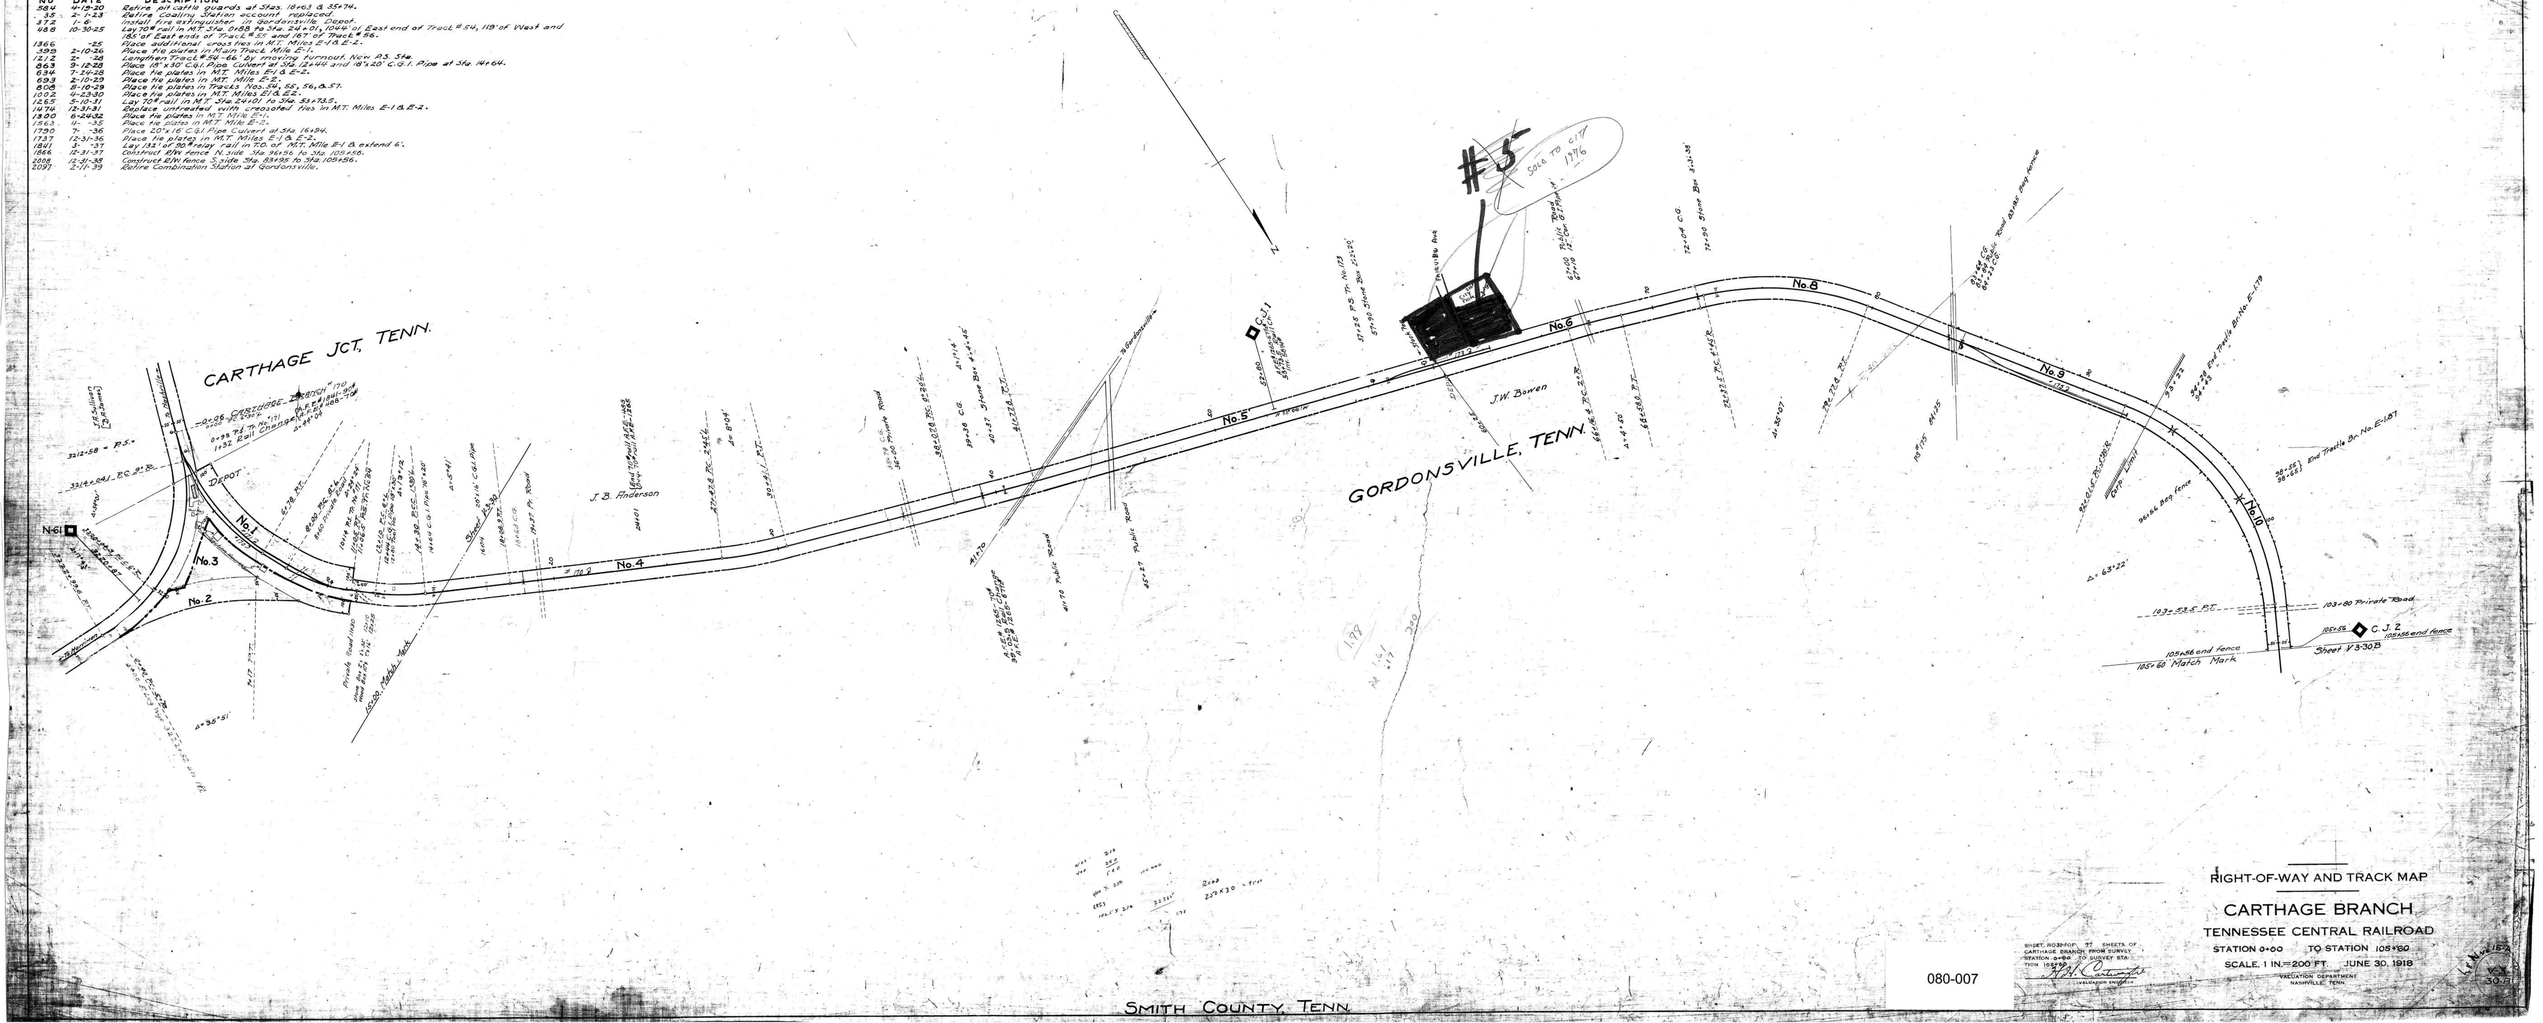

RIGHT-OF-WAY AND TRACK MAP

CARTHAGE BRANCH

TENNESSEE CENTRAL RAILROAD

STATION 0+00 TO STATION 105+60

SCALE, 1 IN.=200 FT. JUNE 30, 1918

VALUATION DEPARTMENT
NASHVILLE, TENN.

080-007