A.F.E. No.	Date Completed	Description of Change
7023	2-11-26	Const of fence and 2 delta guards sta. 882+30 to 887+70
28866	7-27-8	Purchase of Tpr. No. 23
R.1397	9-25-17	Const of Joe Pair House on par. 2
22150	5-16-23	Const Tool house
23119	10-16-37	Ret of tab. derrick
23520	2-5-18	Ret. Tool House at 1769+00
32515	10-5-26	Ret. 1353.0' of T.P. #34 stock pen. 1769+06 Sold Tool
M42905	9-2-44	Const Tool House 0+47+94
35311	9-26-46	Inst Tel in Sec. Foremans house.
38308	10-10-44	Inst rail piling from Sta. 1838+09 to 40+84
48834	11-3-52	Extend the 48 Tool H.
44039	2-1-51	Ret Tool House 1804+94
42861	3-16-54	Sale of pt per 3 and sec. hs. Deed #4916 to J.S. Jackson
46918	6-10-57	Ret. Screening platform at Sta. 1807+51.
55398	10-24-63	Ret. Stone Inc. cut at Sta. 1811+25 1821+80 1833+72.
C2070	9-30-68	Const TWO P.O.T.S To serve T.V.A. Power Plant.

LAND SCHEDULE

NO.	GRANTOR	GRANTEE	INSTRUMT.	DATE	RECORD	CUST. NO.	A.F.E.	REMARKS
1	R.E. Thomas	M.C.&L.R.R.	Condn.	July 12, 1867	D.B. 36 P-178	July 16, 1891		
2	Jeffrey Sykes	L.&N.R.R.	Deed	Dec. 10, 1906	D.B. 55 P-621			
3	No record of deed, charter width claimed							
4	J.C. Lockhart & J.B. Boone	L.&N.R.R.	Deed	Aug. 7, 1858	D.B. 34 P-30			
5	T.W. & W.T. Lewis	"	"	Aug. 12, 1888	D.B. 34 P-91			
6	Geo. Stocker	M.C.&L.R.R.	"	Mar. 17, 1854				
7	Henry J. Thomas and wife	L.&N.R.R.	"	July 31, 1918	D.B. 77 P.256	Aug. 14, 1918	30151(1)	R-1866
8	Wm. H. Thomas and wife	"	"	June 10, 1918	D.B. 77 P.224	July 3, 1918	30151(2)	R-1866

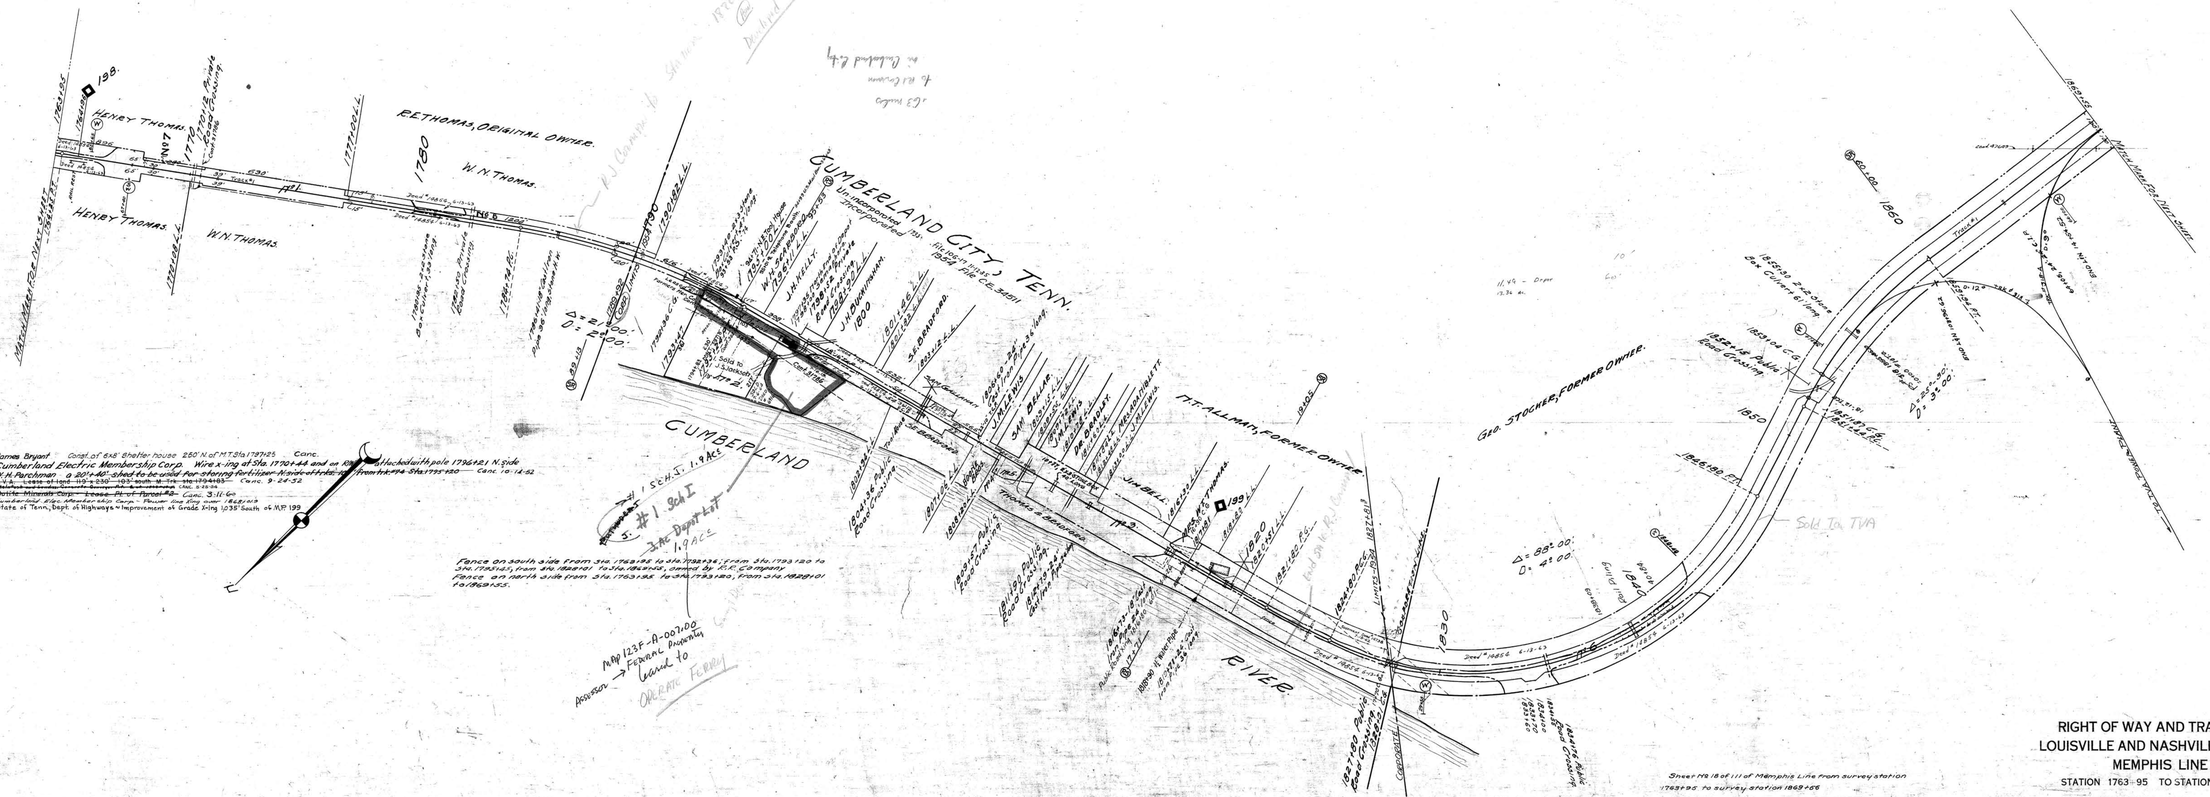

Cont 54542	2-15-46	James Bryant	Const of 6x8 shelter-house 250' N. of M.T. Sta 1797+25	Conc.		
L.F. 35167	+ 31786	2-17-50	Cumberland Electric Membership Corp.	Wire along Sta. 1770+44 and on Rt.	attached with poles 1796+21 N. Side	
+ 40792	+ 38859	5-12-50	W.H. Parchman	a 20'x40' shed to be used for storing fertilizer. Nails attached to	from Jt. #14 Sta. 1795+30	Conc. 10-12-52
31678	31719	3-25-52	T.V.A.	Lease of land 110 x 230' 103' south of Jt. #14 Sta. 1794+55		
44828	41921	7-21-61	Bell Telephone Co.	Inc. 5-18-56		
	+ 42949	7-2-62	Cumberland Rural Electric Membership Corp.	Power line along river	1828+18	
+ 46066	+ 48280	7-23-62	State of Tenn., Dept. of Highways	Improvement at Grade Xing 1035' South of W.P. 199		

RIGHT OF WAY AND TRACK MAP
LOUISVILLE AND NASHVILLE R. R. CO.
MEMPHIS LINE

STATION 1763 - 95 TO STATION 1869 + 55

SCALE 1 INCH = 200 FT.

OFFICE OF CHIEF ENGINEER,
LOUISVILLE, KY.

25-10.

V25
18