[redacted]

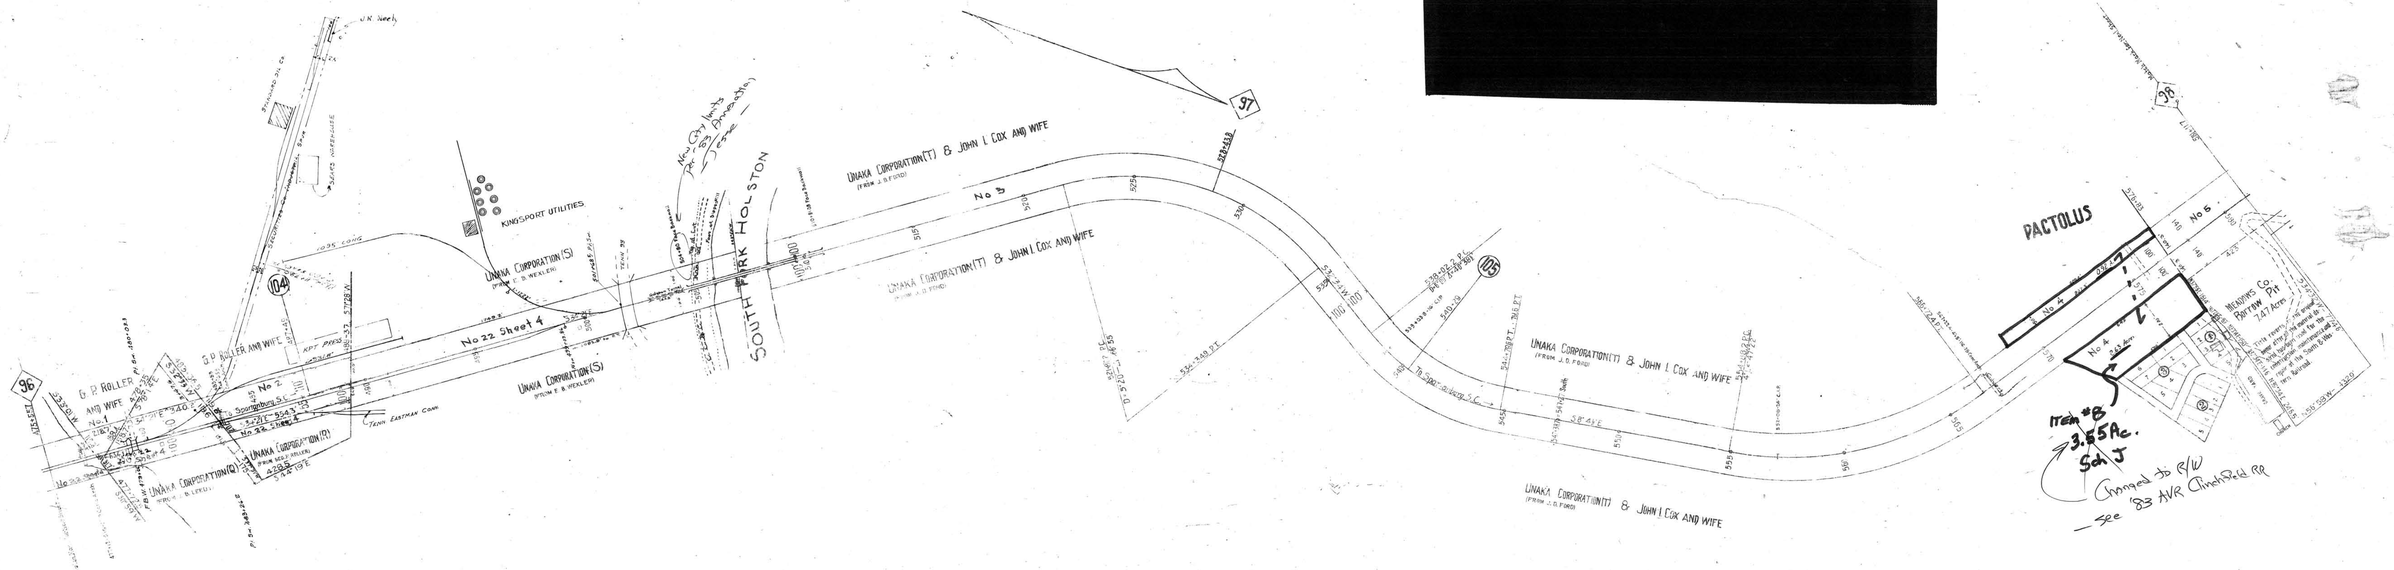

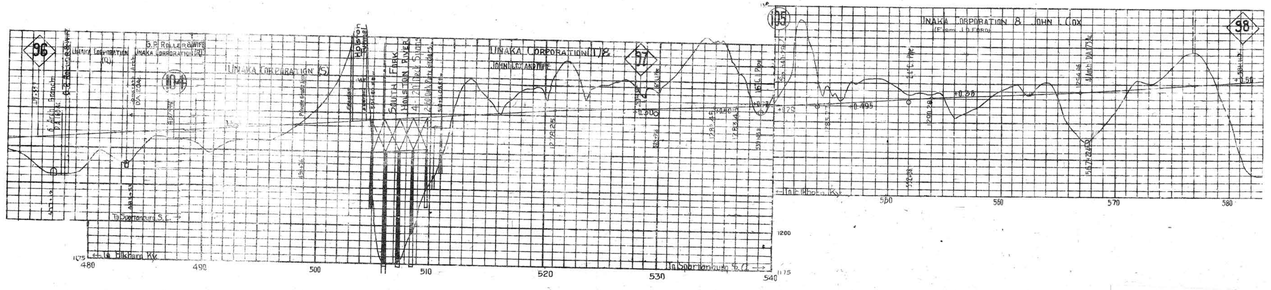

PROFILE SCALES { HORIZONTAL 1"=400' VERTICAL 1"=30'

RIGHT-OF-WAY AND TRACK MAP

CAROLINA, CLINCHFIELD AND OHIO RAILWAY

MILE POST 96 TO MILE POST 98.

STATION 475+55.7 TO STATION 581+11.7

SCALE: 1in. = 200 ft. JUNE 30, 1917.

OFFICE OF CHIEF ENGINEER.
JOHNSON CITY, TENN.

Sheet No. 6 of 29 sheets of the Carolina, Clinchfield and Ohio Railway from survey station 475+55.7 to survey station 581+11.7.

O.K. Morgan
Engineer.

082-018

Sullivan Co.
TENN. 1
6.