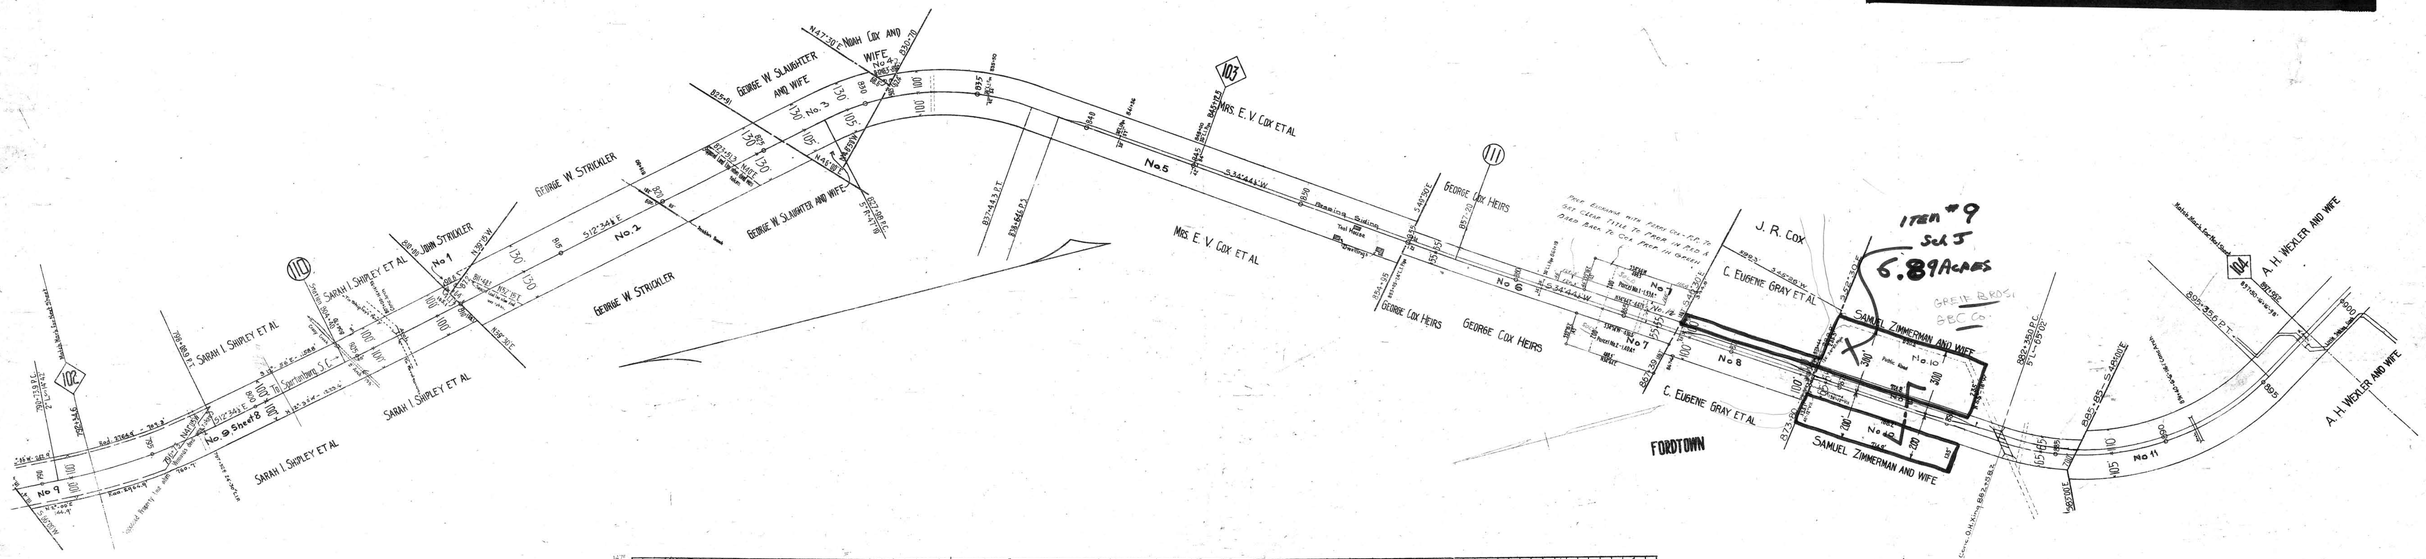

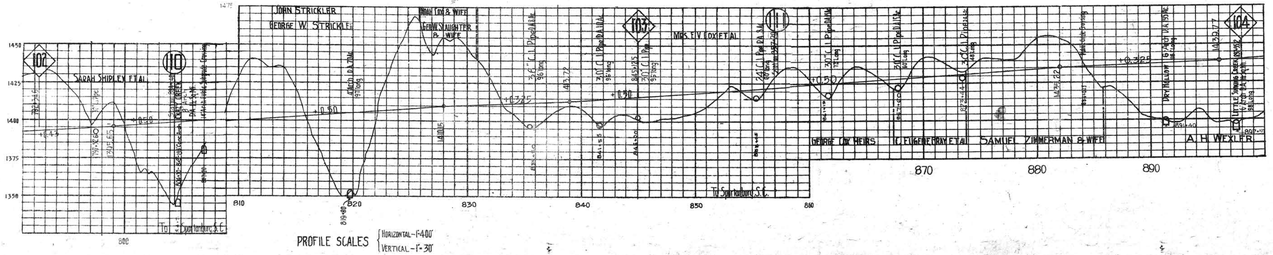

PROFILE SCALES { HORIZONTAL - 1"=400' VERTICAL - 1"=30'

RIGHT-OF-WAY AND TRACK MAP

CAROLINA, CLINCHFIELD AND OHIO RAILWAY

MILE POST 102 TO MILE POST 104

STATION 792+34.5 TO STATION 897+95.2

SCALE: 1in. = 200 ft. JUNE 30, 1917.

OFFICE OF CHIEF ENGINEER.
JOHNSON CITY, TENN.

Sheet No. 9 of 29 sheets of the Carolina, Clinchfield and Ohio Railway from survey station 792+34.5 to survey station 897+95.2

O. K. Morgan
Engineer.

082-021

Sullivan Co.

V-TENN.1.
9.