[redacted]

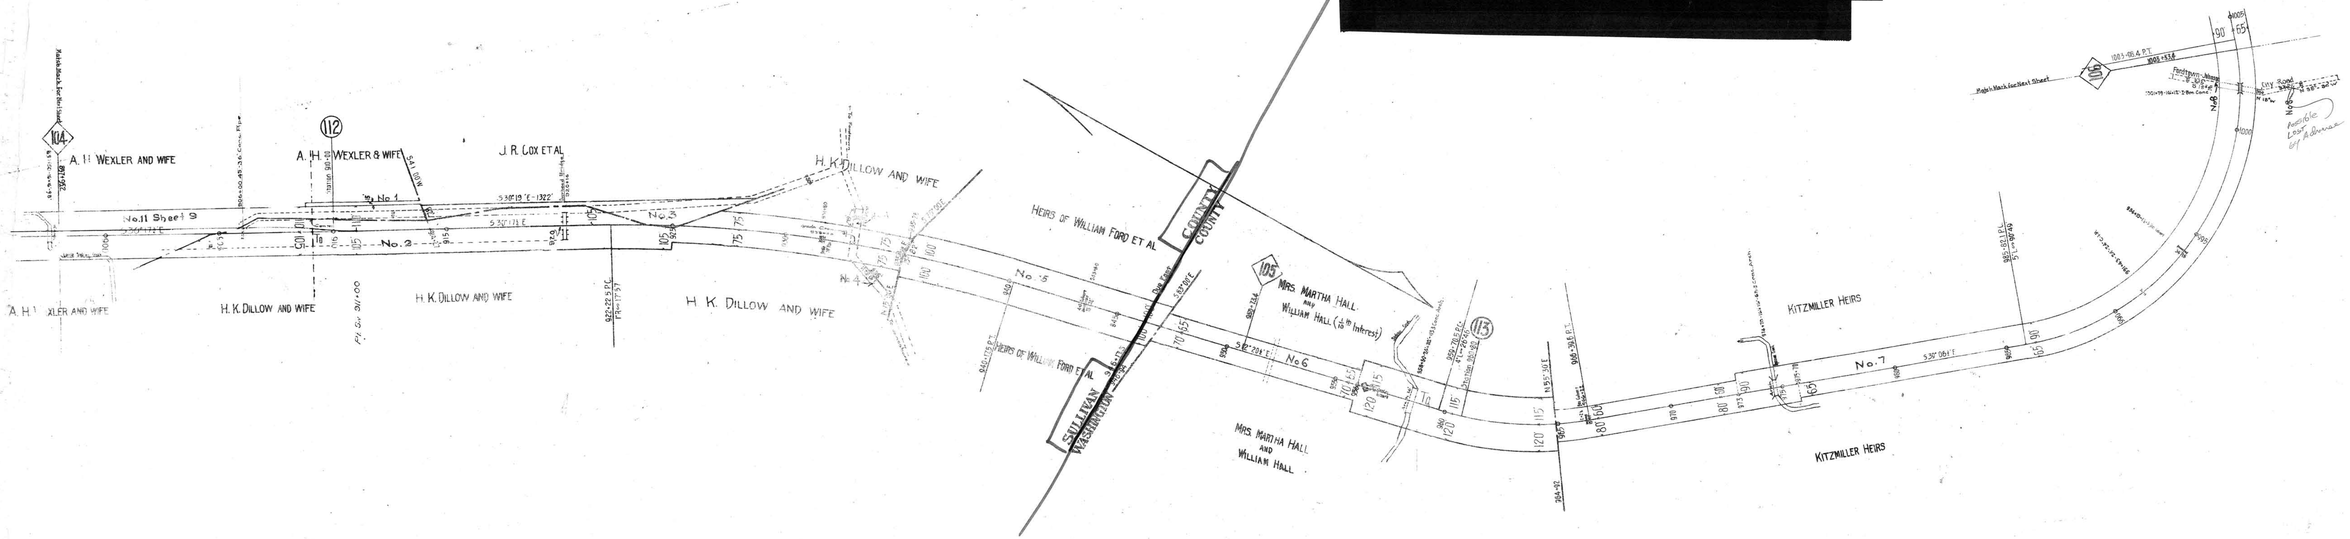

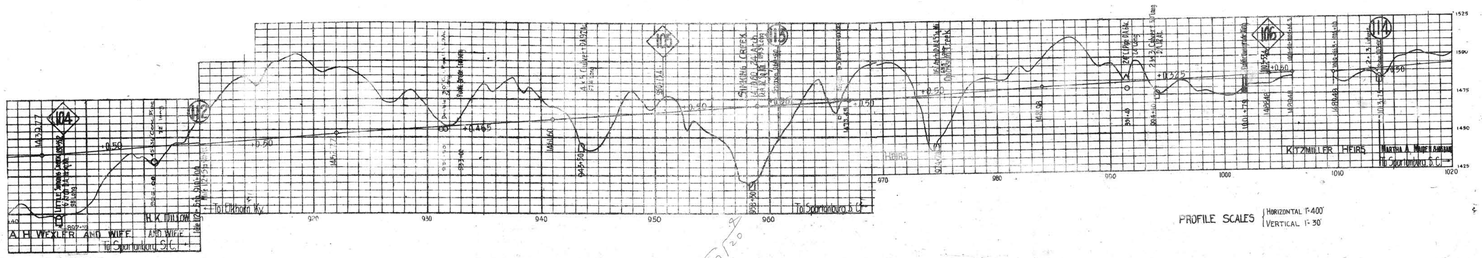

PROFILE SCALES HORIZONTAL 1"=400' VERTICAL 1"=30'

RIGHT-OF-WAY AND TRACK MAP

CAROLINA, CLINCHFIELD AND OHIO RAILWAY

MILE POST 104 TO MILE POST 106

STATION 897+95.2 TO STATION 1003+53.4

SCALE: 1in. = 200 ft. JUNE 10, 1917.

OFFICE OF CHIEF ENGINEER.
JOHNSON CITY, TENN.

Sheet No. 10 of 29 sheets of the Carolina, Clinchfield and Ohio Railway from survey station 897+95.2 to survey station 1003+53.4.

O. K. Morgan
Engineer.

082-022

Sullivan P.

VTENN 1
10