	Date Comp.	Description of Change
"	8-20-25	Purchase of Par No 7.
105	9-21-25	Recorded of Br. 5 Sta. 524+06.
1498	6-7-42	Rel. 181 "Trk" 10.
29626	7-31-42	Manila Br Trk #9 replaced with 85# parts.
51250	9-15-48	Fine mile to water at Sign Tem.
33850	7-8-46	Inst. Spring Trk. at Buck Lodge (South Sw)
49896	" "	Move R.S. #9 - 1432 Sec. For 86' 1-6" 10 Cond. Elec. For Eng. at Sta. 524+27 & 524+38
46149	9-27-57	Extend C.I.P. 16' Sta. 516+29

NO	GRANTOR	GRANTEE	INST.	DATE	RECORD	CUST. NO.	REMARKS
7	M.C. BRIZENDINE	L. & N. R.R.	DEED	MAY. 30, 1925	D.B. 4 PG. 353 - 6-11-25	18511	0.499 Ac.
11	JEROME JONES	L & N R.R.	DEED	8-13-56	D.B. 148 PG. 149	19396	1.37 Ac.
13	JAMES W. & LEOTA CROW	"	"	"	D.B. 139 PG. 271	19349	.046 Ac.
10	ASHLOCK HEIRS	"	"	"	D.B. 96 PG. 436	19350	1.65 Ac.
8	W.O. & AVA FREELAND	"	"	"	D.B. 141 PG. 483	19351	.43 Ac.
9	CLARENCE & JULIA BRILEY	"	"	"	D.B. 140 PG. 291	19352	.67 Ac.
12	JIM & BERTIE CHOATE	"	"	"	D.B. 113 PG. 386	19353	1.23 Ac.

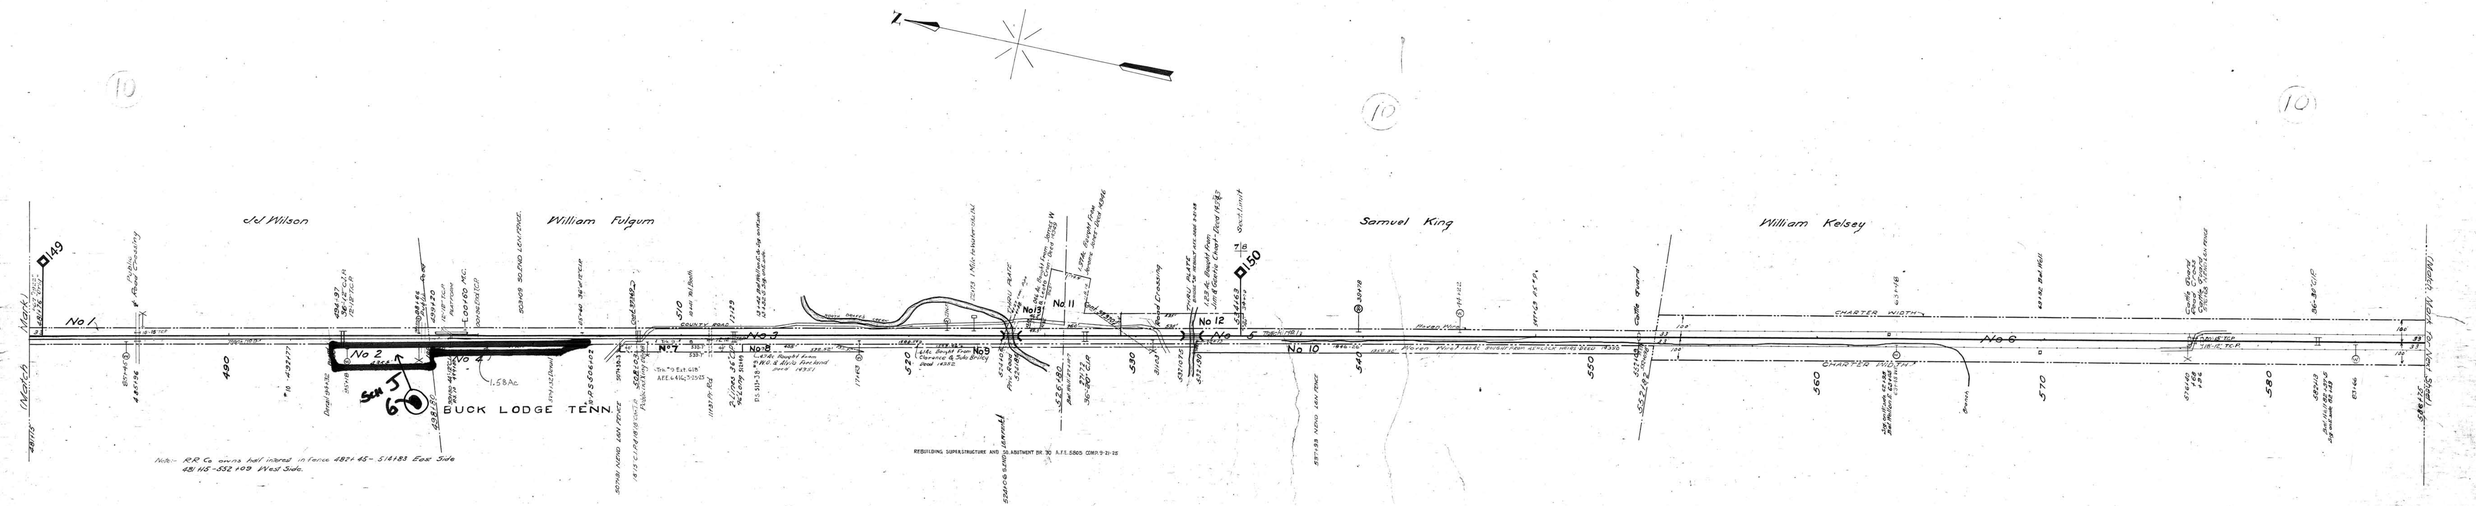

L.F. 35167 Cont. 37369 6-7-49 The Cumberland Electric Membership Corp. Wire x-ing over at Sta 508+01
" " Cont. 37370 6-7-49 " " " " " " " " " " " " 529+71

Sheet No 6 of 23 of Main Stem Second Division from survey station 481+15 to survey station 586+75

Valuation Engineer

RIGHT OF WAY AND TRACK MAP
LOUISVILLE AND NASHVILLE R. R. CO.
MAIN STEM SECOND DIVISION

STATION 481-15 TO STATION 586-75

SCALE-1 INCH-200 FT. JUNE 30. 1917.

OFFICE OF CHIEF ENGINEER
LOUISVILLE, KY.

083-019

V8

BUCK LODGE

3-6

SUMNER Co. TENN.