INDEX NO	WORK AUTH	DESCRIPTION	DATE COMPLETED
A	64559	Extend Rectifier & Signals	Oct 1970
	5190	Rectifier & Signals	Long Ago
	64559	Rectifier & Signals, Rock Island Cent. R.R.	

No.	Grantor	Grantee	Instr.	Date	Record		Cust. Co.	Remarks
Pt 1	State of Tenn.	Miss. River RR Co	Charter	1-23-56			LAD VIC P5	Not in use
Pt 1	State of Tennessee	Miss. River RR Co	Charter	1-25-56			LAD VIC P5	
Pt 1	State of Tenn.	Miss. River RR Co	Charter	1-25-56			LAD VIC P5	Not in use
2	W P McCarty & wf	C ST L & N O RR Co	W D	-06-03	72-323	7-31-03	103	
3	J B Thompson	P & K RR Co	Per Easm	2-20-72	U-301		76	
4	A K Thompson et al	C ST L & N O RR Co	W D	6-17-03	72-321	7-31-03	100	
5	A Dickson et al	C ST L & N O RR Co	W D	6-13-03	72-186	6-13-03	101	
6	San Dickson et al	C ST L & N O RR Co	W D	6-1-03	72-305	7-31-03	102	
7	M Reid, et al	Miss. River R R Co	Cond'n	1-20-70			133	
8	M Reid, et al	Miss. River RR Co	Cond'n	1-20-70			133	
	A Bushi & wf	C ST L & N O RR Co	Q C D	6-11-03	72-319	7-31-03	99-II	
	J K Blaydes & wf	C ST L & N O RR Co	W D	6-16-03	72-319	7-31-03	99-I	
9	A Bushi & wf	C ST L & N O RR Co	Q C D	6-17-03	72-319	7-31-03	99-II	
	J K Blaydes & wf	C ST L & N O RR Co	W D	6-18-03	72-319	7-31-03	99-I	
10	John Tinkler	P & K R R Co	Perp Easm	6-23-72	U-301	11-25-12	76	
11	John Strong	Miss. River R R Co	Agrmt	1-2-69			96	
12	J H Strong et al	C ST L & N O RR Co	Ord Cond	11-18-99	62-345	11-23-99	97	
13	H C Strong et al	C ST L & N O RR Co	W D	6-10-03	72-326	7-31-03	98	
14	John Tinkler	P & W R R Co	Per Easm't	6-2-72	U-301	11-25-12	76	
15	H O Banks	C ST L & N O RR Co	W D	6-1-98	58-210	6-2-98	95	
Pt 15	State of Tennessee	Miss. River R R Co	Charter	1-23-56			LAD VIC P5	
Pt 16	State of Tenn.	Miss. River RR Co	Charter	1-25-56			LAD VIC P5	Not in use
17	A B Hindman	P & K R R Co	Per Easm't	6-23-72	U-301	11-25-12	76	

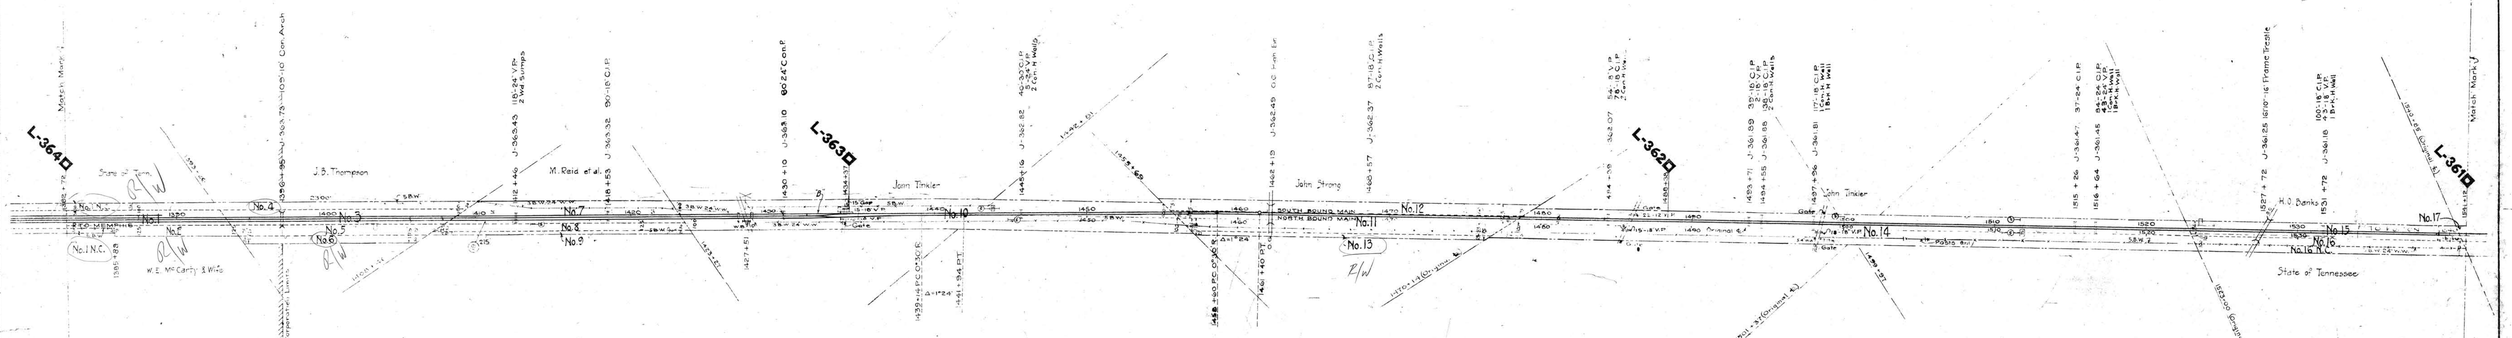

Fence Note:-

R. of Way on West

1382 + 90 to 1403 + 12 – 5.B.W.
1403 + 22 to 1406 + 85 – 5.B.W.
1407 + 04 to 1410 + 90 – 3.B.W. 24" W.W.
1444 + 13 to 1484 + 05 – 5.B.W.
1484 + 00 to 1498 + 60 – 54" W.W.
1498 + 60 to 1516 + 00 – 5.B.W.
1516 + 00 to 1526 + 70 – 7.B.W.
1526 + 70 to 1528 + 57 – 54" W.W.
1528 + 53 to 1533 + 40 – 5.B.W.
1533 + 40 to 1535 + 85 – 7.B.W.
1535 + 85 to 1540 + 08 – 5.B.W.
1540 + 08 to 1541 + 12 – 2.B.W. 24" W.W.

R. of Way on East

1385 + 88 to 1406 + 00 – 5.B.W.
1406 + 00 to 1407 + 13 – 7.B.W.
1408 + 08 to 1422 + 35 – 5.B.W.

A-64559 Extend Rectifier & Signals – Oct 1970

RIGHT-OF-WAY AND TRACK MAP

CHICAGO, ST. LOUIS & NEW ORLEANS R.R.

OPERATED BY THE

ILLINOIS CENTRAL RAILROAD

WOODSTOCK TO TENN.-KY. STATE LINE

STATION 1382+72 TO STATION 1541+12

M.P. L-364 TO M.P. L-361

SCALE: 1 IN. = 100 FT. JUNE 30, 1916. REVISED 31, 1927

OFFICE OF CHIEF ENGINEER, CHICAGO, ILL.

Sheet 1 of 1 of 58 of valuation section 2 Tenn. Woodstock to Tenn.-Ky. State Line of the Illinois Central Railroad

Survey station 5194+96 to survey station 6555+96

L. L. Thomas
Valuation Engineer

084-003

DRAWN N.A. SP.