A.F.E.	Date Completed	Description
801	4-5-50	Drainage ditch Tres. 258 & 260
4223		New fence miles 342, 343, 344.
13356	4-27-90	Replacing 70' C.B.D. Tres. No. 258 with 48" C.B.D. Tres.
40835	8-22-52	Rebuild Br. #260 with Conc. pile trestle

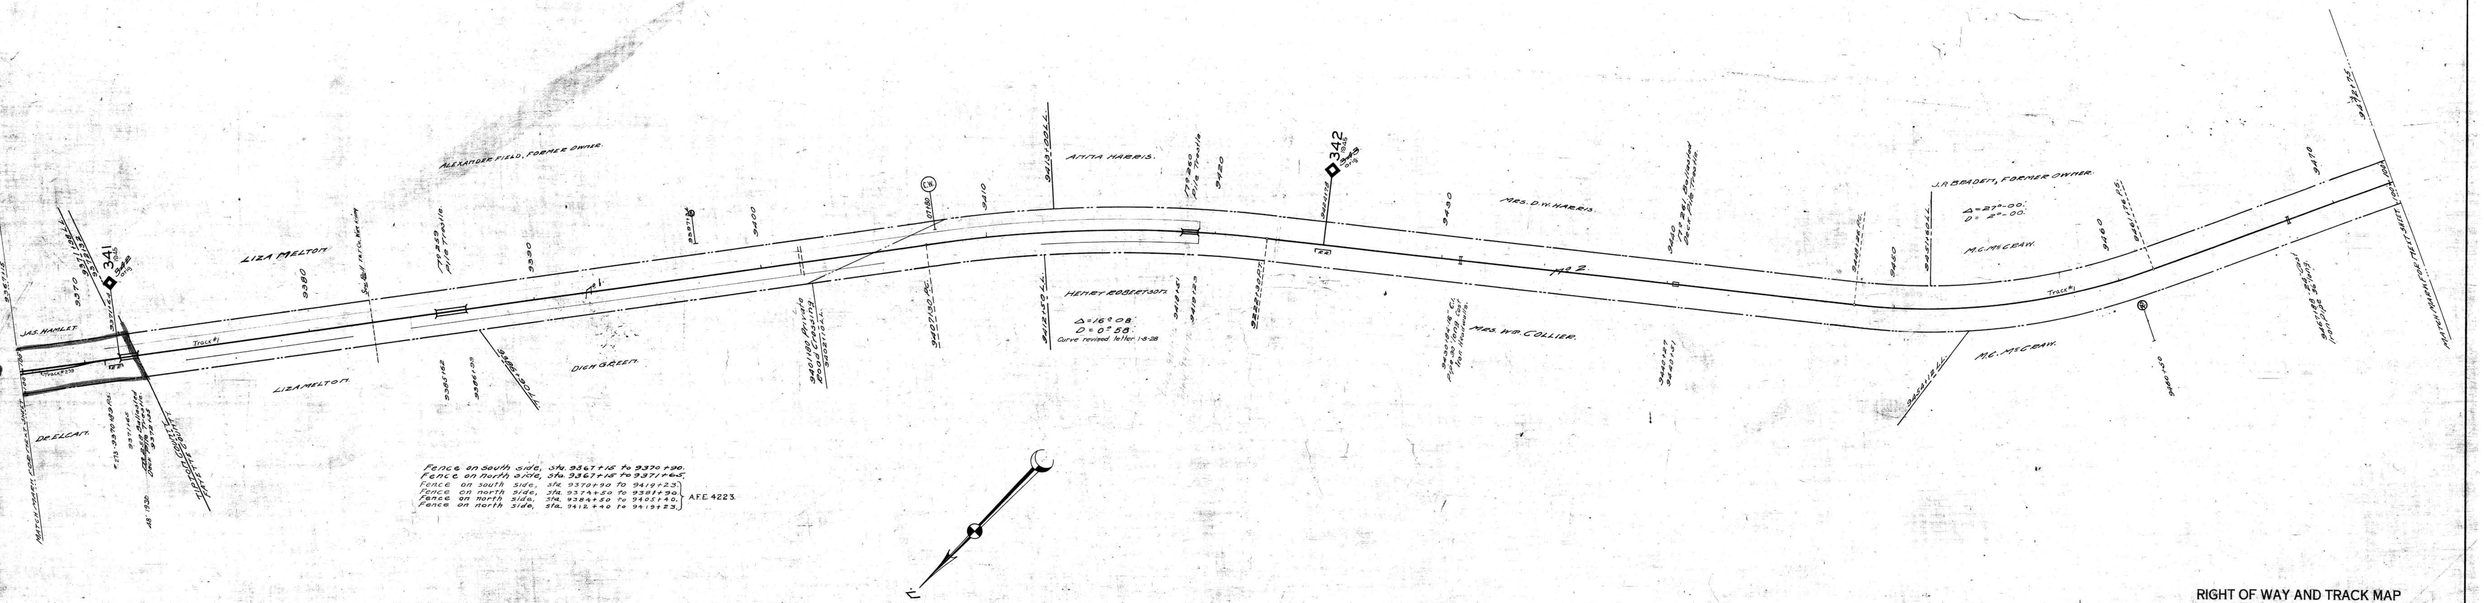

Sheet No. 90 of 111 of Memphis Line from survey station 9367+15 to survey station 9472+75

Valuation Engineer

RIGHT OF WAY AND TRACK MAP
LOUISVILLE AND NASHVILLE R. R. CO.
MEMPHIS LINE

STATION 9367+15 TO STATION 9472+75

SCALE 1 INCH = 200 FT.

OFFICE OF CHIEF ENGINEER
LOUISVILLE, KY.

V.25
90.

084-011

TIPTON COUNTY, TENN.

FAYETTE COUNTY, TENN.