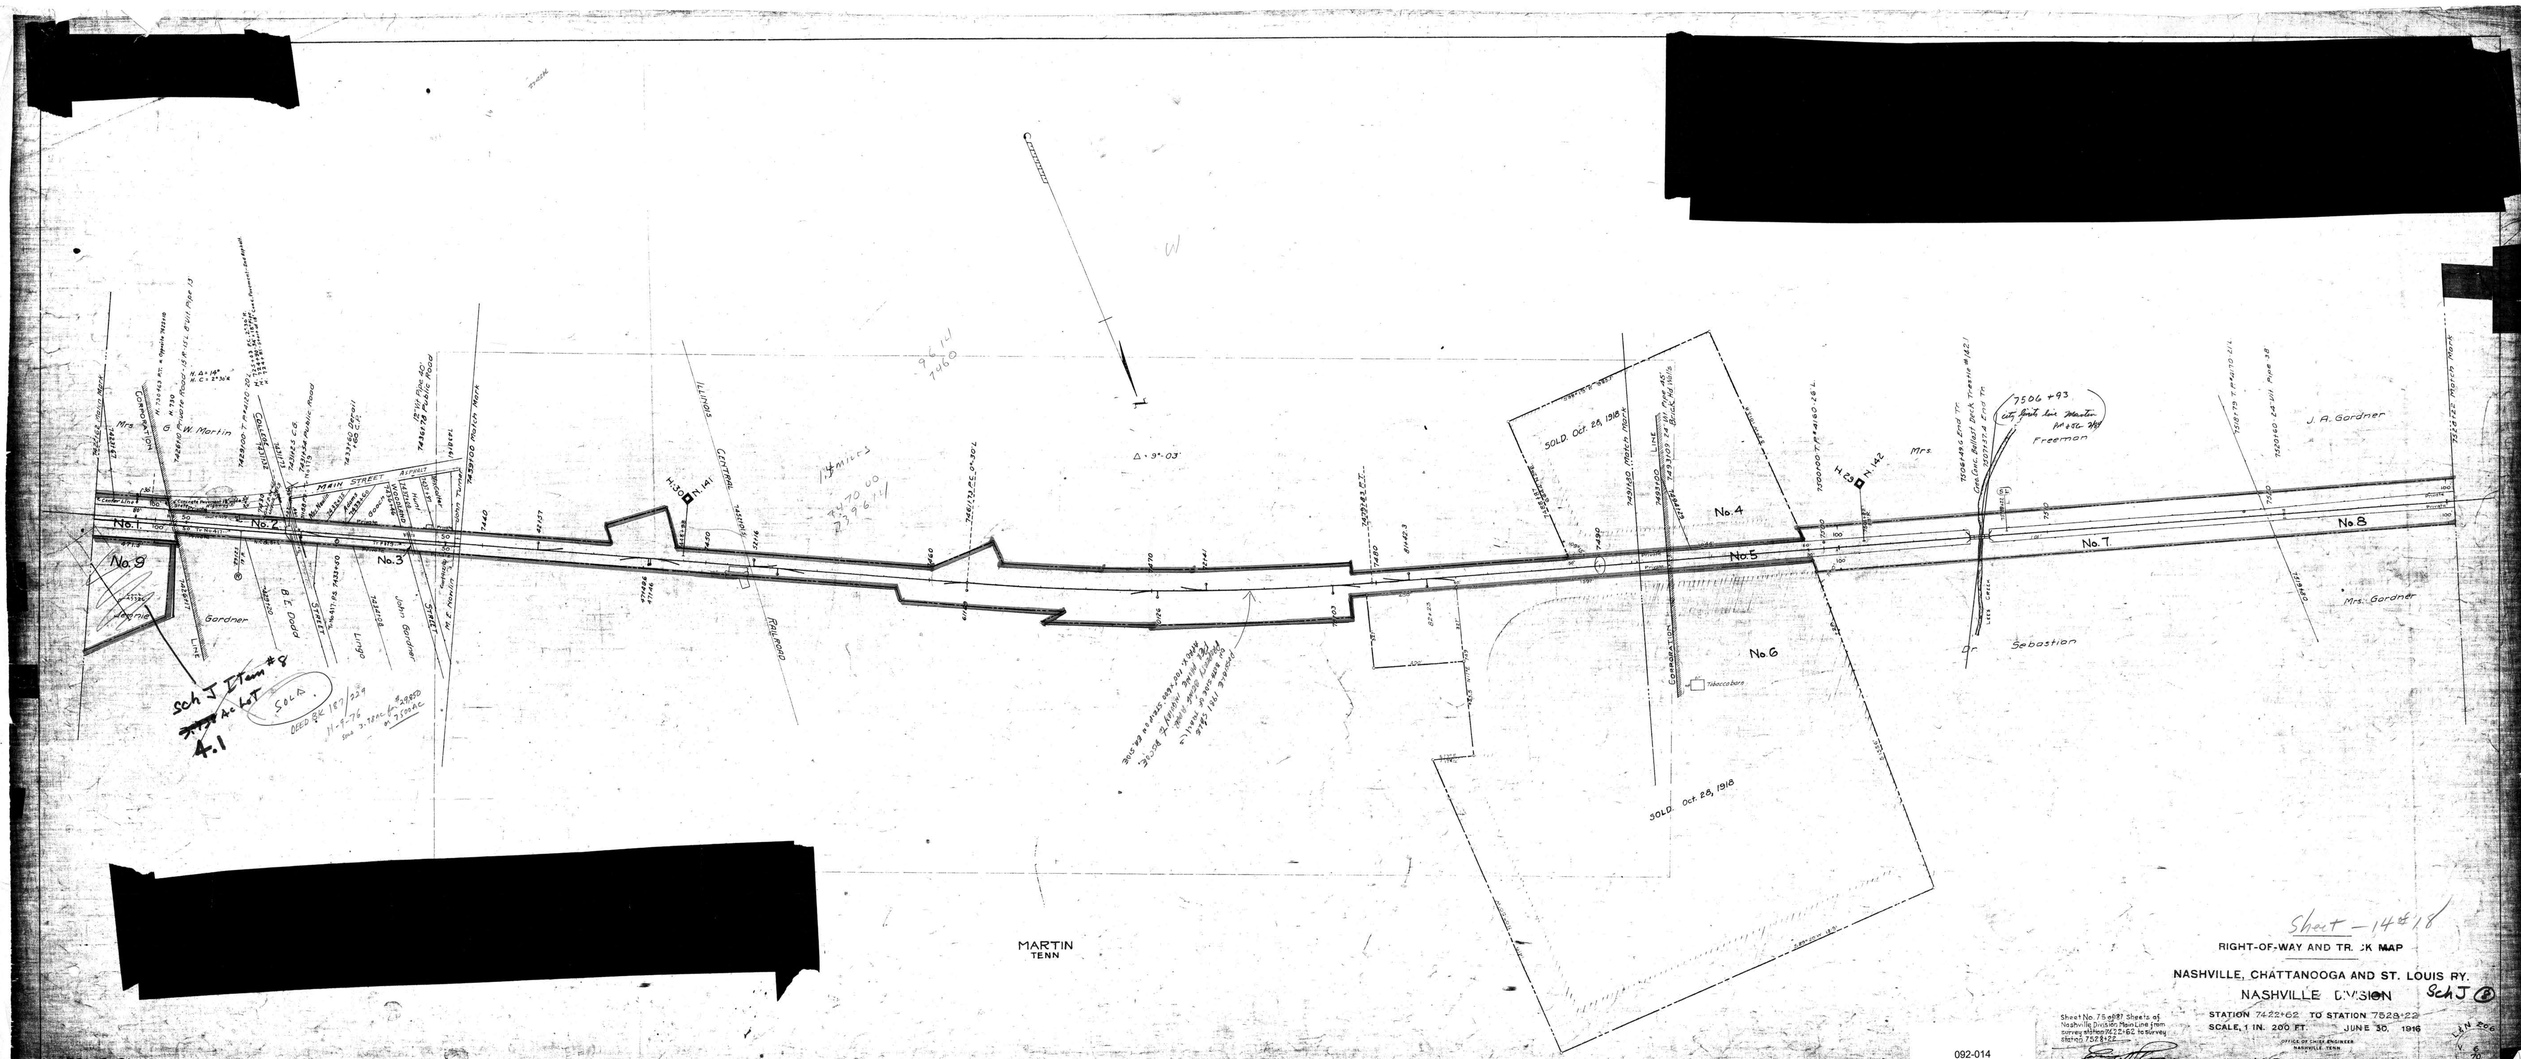

Sheet – 14 of 18

RIGHT-OF-WAY AND TR..CK MAP

NASHVILLE, CHATTANOOGA AND ST. LOUIS RY.

NASHVILLE DIVISION Sch J (8)

STATION 7422+62 TO STATION 7528+22

SCALE, 1 IN. 200 FT. JUNE 30, 1916

Sheet No. 75 of 87 Sheets of Nashville Division Main Line from survey station 7422+62 to survey station 7528+22

OFFICE OF CHIEF ENGINEER NASHVILLE, TENN.

Chief Engineer

M.P. 1405 to 1425

092-014

701-C-21

MARTIN

WEAKLEY CO. TENN.