SHEET No.	WORK ORDER	DESCRIPTION	DATE COMPLETED
1	3788	Const. C.St.L.&New Orleans R.R.	Mar. 1869
2	3788	Const. C.St.L.&New Orleans R.R.	Mar. 1869
3	1656	Const. Sta. Jackson & Const. Jct.	Jan. 1874
4	1656	Const. Sta. Jackson & Const. Jct.	Jan. 1874
5	1656	Const. Sta. Jackson & Const. Jct.	Jan. 1874
	1656-C	Const. Sta. Jackson & Const. Jct.	Mar. 1875
	1656-C	Const. Sta. Jackson & Const. Jct.	Mar. 1875

No.	Grantor.	Grantee.	Instr.	Date.	Recorded.	Inst. No.	Remarks.
1	G B Patterson	Miss. Cent. R.R.Co.	W. D.	4-9-73	Y-109	3-2-74	41
2	S Baker	"	"	4-9-73	Y-86	3-2-74	40
3	"	"	"	8-21-73	Y-126	3-5-74	48
4	"	"	"	8-21-73	Y-126	3-5-74	45
5	"	"	"	4-9-73	Y-86	3-2-74	40
6	"	"	"	8-21-73	Y-126	3-5-74	48
7	"	"	"	8-21-73	Y-126	3-5-74	46
8	"	"	"	4-9-73	Y-86	3-2-74	40
9	"	"	"	8-21-73	Y-126	3-5-74	48
10	"	"	"	8-21-73	Y-126	3-5-74	48
11	J H Ward	"	"	1-10-73	Y-68	3-2-74	39
12	"	"	"	8-21-73	Y-127	3-5-74	46
13	"	"	"	8-21-73	Y-127	3-5-74	46
14	"	"	"	4-10-73	Y-86	3-2-74	39
15	"	"	"	8-21-73	Y-127	3-5-74	46
16	"	"	"	4-21-72	Y-127	3-5-74	46
17	"	"	"	4-10-73	Y-86	3-2-74	39
18	"	"	"	8-21-73	Y-127	3-5-74	46
19	"	"	"	8-21-73	Y-127	3-5-74	46
20	Ward Kent & Co.	I. C. R. R. Co.	Cont.	8-27-03			4766
21	J G Allen	Miss. Cent. R. R. Co.	W. D.	4-10-73	Y-88	3-2-74	39
22	G R Brasfield	"	Q-C.D.	6-15-73	Y-112	3-2-74	37
23	R.R.Brasfield et.al.	I.C.R. R. Co.	W.D.	2-27-26	43-40	4-3-23	54

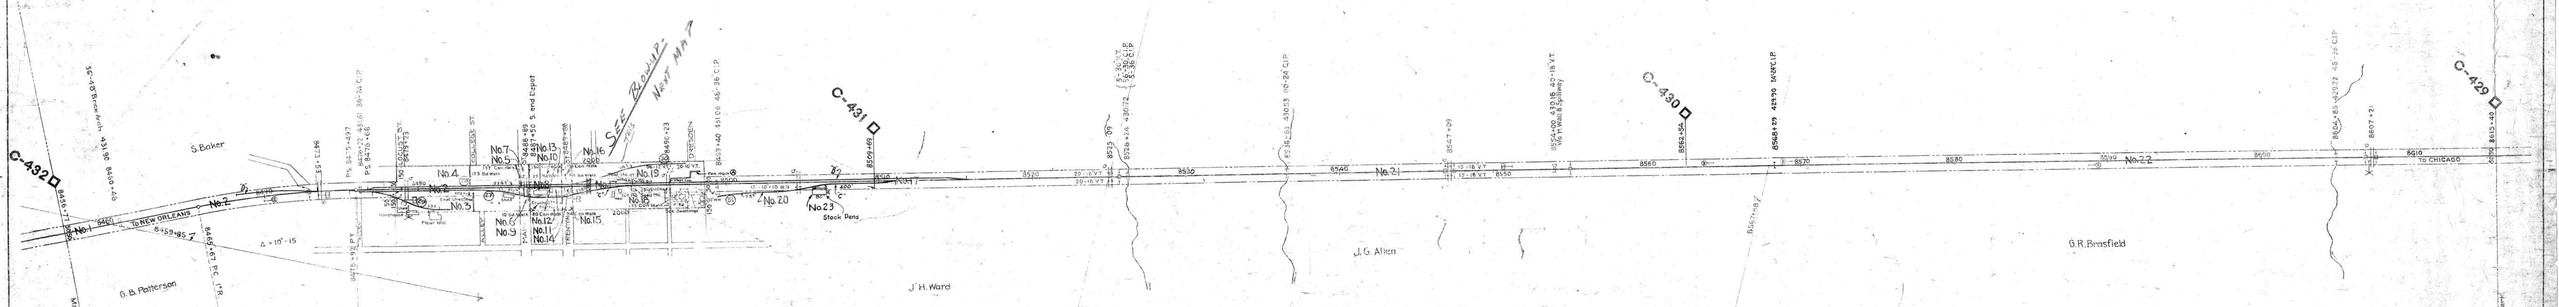

GREENFIELD, TENN.

FENCE NOTES

R. of W. on West: 8456+77 to 8459+40-2 B.W. 26' W.W.
8470+00 " 8472+14-5B.W.
8525+44 " 8546+82-3B.W. 26' W.W.
8547+41 " 8606+77-3B.W. 26' W.W.
8607+36 " 8615+40-3B.W. 26' W.W.

R. of W. on East: 8456+77 " 8459+70-5B.W. 26' W.W.
8480+54 " 8485+80-5B.W.
8470+00 " 8472+89-5B.W.
8497+47 " 8498+59-4Rd.
8525+10 " 8546+89-3B.W. 26' W.W.
8547+41 " 8551+84-3B.W. 26' W.W.
8553+00 " 8555+04-3B.W. 26' W.W.
8565+04 " 8568+00-5B.W.
8568+00 " 8606+77-3B.W. 26' W.W.
8607+36 " 8615+40-3B.W. 26' W.W.

Sheet No. of 22 of valuation section I-Tenn.12 Jackson to Tenn. Ky. State line of the Illinois Central Railroad Company, from Survey Station 8437+84 to Survey Station 8615+10

Valuation Engineer

RIGHT-OF-WAY AND TRACK MAP

CHICAGO, ST. LOUIS & NEW ORLEANS R.R.

OPERATED BY THE

ILLINOIS CENTRAL RAILROAD

JACKSON TO TENN.-KY. STATE LINE

STATION 8456+77 TO STATION 8615+40

M. P. C-432 TO M. P. C-429

SCALE: 1 IN. = 300 FT. JUNE 30, 1915. TRACK Dec. 31, 1927 Rev. 1952

OFFICE OF CHIEF ENGINEER

CHICAGO, ILL.

I-Tenn.12 14

092-020