No.	Grantor.	Grantee.	Instr.	Date.	Record.		Cost Acc.	Remarks.
1	W G Rudd	Miss. Cent. R.R.Co.	W. D.	4-10-73	Y-105	3-5-74	26	
2	W G Rudd & wife	C.St.L.& N.O.R.R.Co.	"	4-14-90	13-13	6-14-90	16	
3	" Crutchfield	"	"	8-2-92	15-116	9-9-92	32	
4	J A Matthews	Miss. Cent. R.R.Co.	"	4-10-73	Y-90	3-5-74	23	
5	(1) A Summers	"	"	4-10-73	Y-91	3-5-74	22	
	(2) E Summers & wife	C.St.L.& N.O.R.R.Co.	"	9-19-92	15-596	9-22-92	33-A	
6	(1) A Summers	Miss. Cent. R.R.Co.	"	4-10-73	Y-91	3-5-74	22	
	(2) T. Wood & wife	C.St.L.& N.O.R.R.Co.	"	9-19-92	15-542	9-21-92	32-B	
7	(1) A Summers	Miss. Cent. R.R.Co.	"	4-10-73	Y-91	3-5-74	22	
	(2) D Childers & wife	C.St.L.& N.O.R.R.Co.	"	9-19-92	15-597	9-22-92	33-C	
8	T L Wood	Miss. Cent. R.R.Co.	"	4-11-73	Y-92	3-5-74	21	
9	J Meeks	"	"	4-11-73	Y-93	3-5-74	20	
10	W C Butts	"	"	4-11-73	Y-94	3-5-74	19	

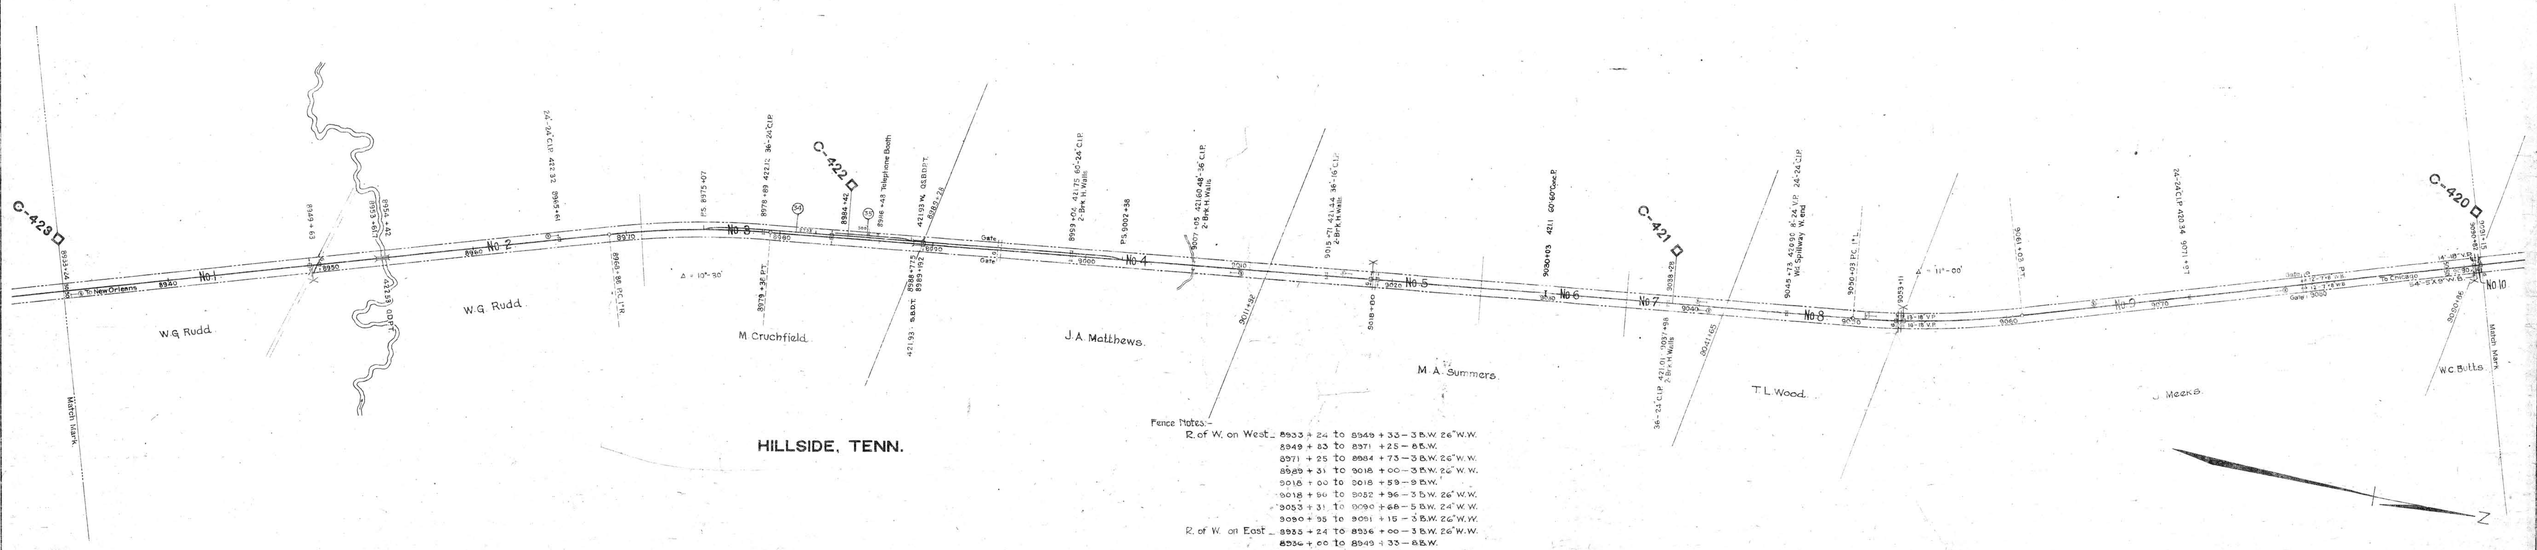

INDEX Nº	WORK AUTH.	DESCRIPTION	DATE COMPLETED
	2014	R.R.Co.'s Right of Way Jackson to Ky. State Line	Dec. 1927
	2014-P	Ex. Ass't. - Ex. Engr. - Gen. Supt. Const.	Nov. 1927

Sheet No. of 72 of valuation section J-Tenn.12 Jackson to Tenn.-Ky. State line of the Illinois Central Railroad Company, from survey station 6437+64 to survey station 9818+10

S. H. Thomas
Valuation Engineer

RIGHT-OF-WAY AND TRACK MAP

CHICAGO, ST. LOUIS & NEW ORLEANS R.R.

OPERATED BY THE

ILLINOIS CENTRAL RAILROAD

JACKSON TO TENN.-KY. STATE LINE

STATION 8933+24 TO STATION 9091+15

M. P. C-423 TO M. P. C-420

SCALE: 1 IN. = 200 FT.

JUNE 30, 1914.
Revised Dec. 31, 1927.

OFFICE OF CHIEF ENGINEER.

CHICAGO, ILL.

Item 12
17

092-023

DRAWN N.C.B.