No.	Grantor.	Grantee.	Instr.	Date.		Record.	Quant. c.	Summary.
1	Jas T Martin	Miss. Cent. R. R. Co.	W. D.	4-22-73	T-116	3-3-74	8	
2	T T Cole	"	"	4-12-73	T-100	3-3-74	7	
3	(1) B G Bailey	"	"	4-11-73	T-107	3-3-74	6	
	(2) B G Bailey, etal	I. C. R. R. Co.	"	8-21-93	16-687	9-22-93	6-I	
	(1) D. D. D. Co.	G. M. L. & T. C. R.R.Co.	L.D.D.	1-10-94	17-156	1-19-94	6-II	
4	P B Stubblefield & wife	Miss. Cent. R.R.Co.	W. D.	4-22-73	T-81	3-3-74	5	
5	Wm Bond	"	"	4-11-73	T-99	3-3-74	4	
6	T A Atkinson	"	"	4-11-73	T-117	3-3-74	3	
7	D Summers	"	"	4-11-73	T-101	3-3-74	2	
8	J W Bailey	"	"	4-11-73	T-106	3-3-74	1	

Fence Notes

R of W. on West

9265 + 92 to 9294 + 10 5 B.W.
9294 + 10 " 9361 + 92 3 B.W & 26'W.W.
9362 + 32 " 9408 + 39 5 B.W & 26'W.W.

R of W. on East

9265 + 92 to 9322 + 00 3 B.W. & 26'W.W.
9322 + 00 " 9345 + 00 5 B.W.
9346 + 00 " 9361 + 92 5 B.W.
9362 + 32 " 9408 + 39 3 B.W & 26'W.W.

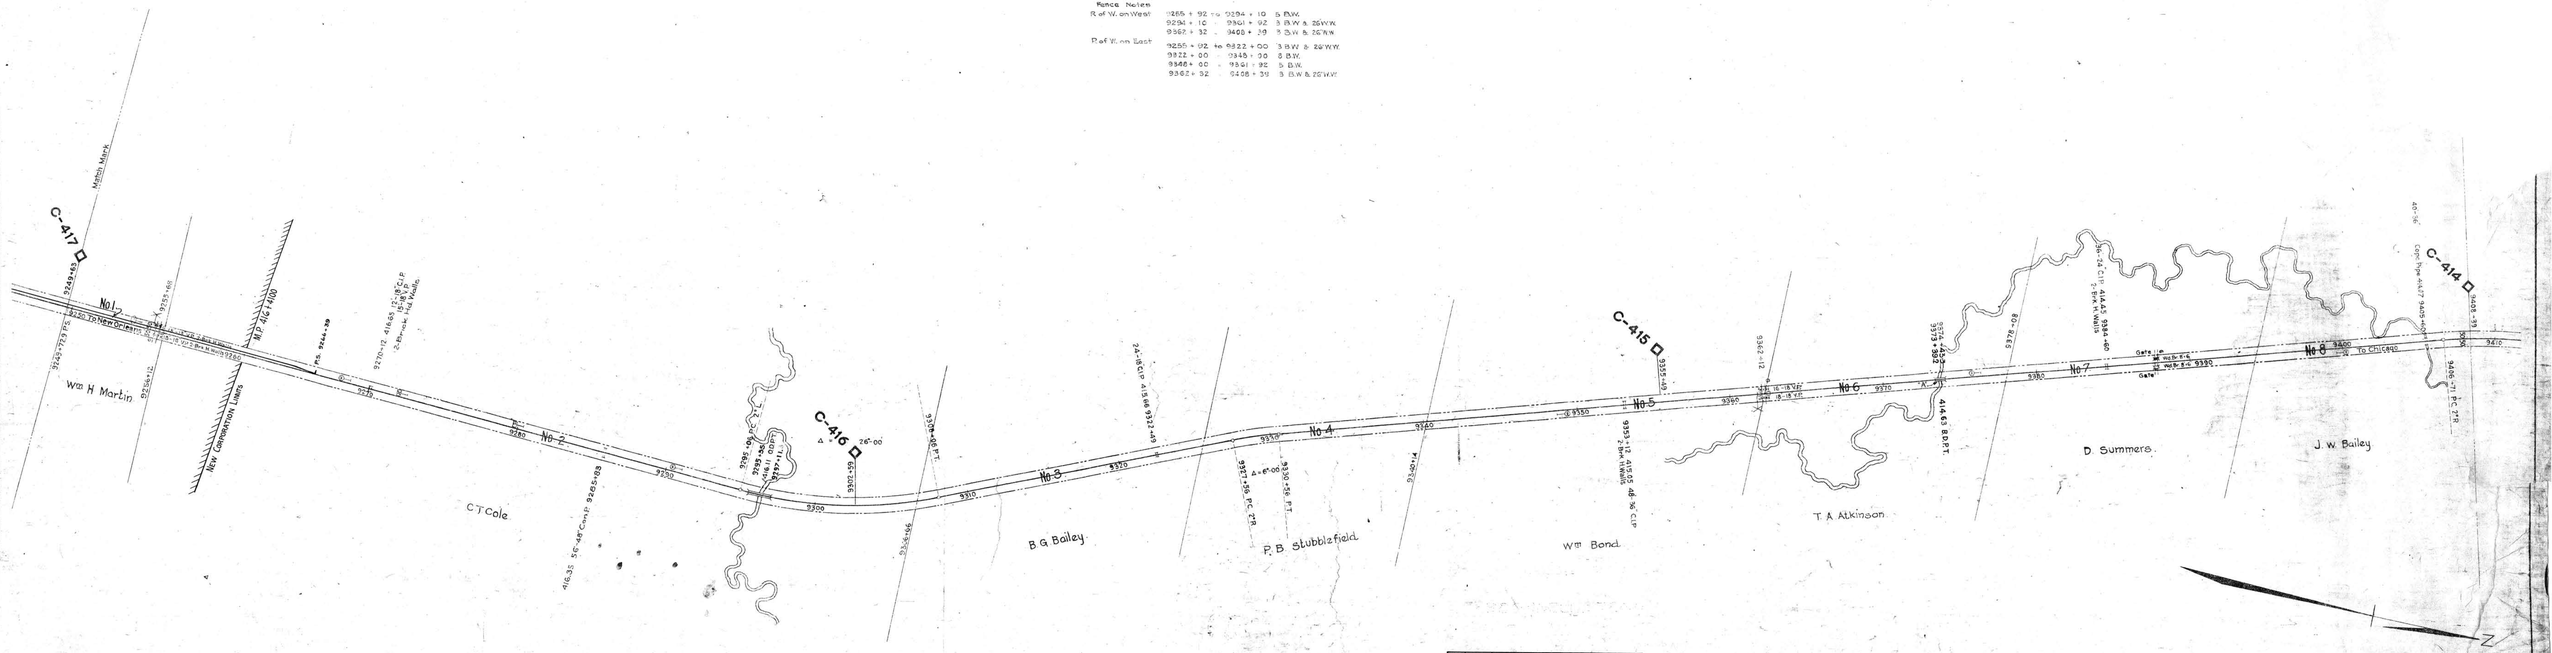

INDEX NO.	WORK AUTH.	DESCRIPTION	DATE COMPLETED
			MONTH YEAR
1	2108	Replacing 70# rails with 100 lb. rail	Jan. 1948
	2107-2	Surfacing and lining track	Jan. 1948
	2107-3	Surfacing and lining track	Jan. 1948

Sheet No. of 22 of valuation section J-Tenn-12 Jackson
to Tenn. State line of the Illinois Central Railroad Company, from
Survey station 64+57+64 to Survey station 9415+01

Valuation Engineer

RIGHT-OF-WAY AND TRACK MAP

CHICAGO, ST. LOUIS & NEW ORLEANS R.R.

OPERATED BY THE

ILLINOIS CENTRAL RAILROAD

JACKSON TO TENN.-KY. STATE LINE

STATION 9249+63 TO STATION 9408+39

M. P. C-417 TO M. P. C-414

SCALE-1 IN. = 200 FT. JUNE 30, 19 Rev. Dec. 31, 19

OFFICE OF ENGINEER

CHICAGO, ILL.

J-TENN 12
19

092-026