NO.	GRANTOR	GRANTEE	INSTRUMENT	DATE	RECORDS	COUNTY	
			RECORDS OF R.R. CO.				
1	The Bon Air Coal & Iron Co.	N.C.& St.L.Ry.	Deed	Oct. 3, 1904	BB 45-164-Oct.11,1904	3043	See
2	The Bon Air Coal & Iron Co.	N.C.& St.L.Ry.	Deed	Oct. 7, 1904	BB 45-164-Oct.11,1904	3043	Tra
3	The Bon Air Coal & Iron Co.	N.C.& St.L.Ry.	Contract	Jan.13, 1903	Office of Secretary	453	
4	The Bon Air Coal & Iron Co.	N.C.& St.L.Ry.	Contract	Jan.13, 1903	Office of Secretary	453	
5	The Bon Air Coal & Iron Co.	N.C.& St.L.Ry.	Contract	Jan.13,1903	Office of Secretary	453	
6	The Bon Air Coal & Iron Co.	N.C.& St.L.Ry.	Contract	Jan.13, 1903	Office of Secretary	453	
7	The Bon Air Coal & Iron Co.	N.C.& St.L.Ry.	Contract	Jan.13, 1903	Office of Secretary	453	
8	Clifty Creek Coal & Coke Co.	N.C.& St.L.Ry.	Deed	Jan.30, 1904	DB 7-113-Feb.10,1904 (Cumberland County)	3052	
9	The Bon Air Coal & Iron Co.	N.C.& St.L.Ry.	Deed	Oct. 3, 1904	BB 45-164-Oct.11,1904	3043	Title by prescription. Track No. 1
10	The Bon Air Coal & Iron Co.	N.C.& St.L.Ry.	None			None	Tracks No.3,4 and 5
11	Clifty Consolidated Coal Co.	N.C.& St.L.Ry.	Contract	Apr. 1907	Office of Secretary	4716	
12	The Bon Air Coal & Iron Co.	N.C.& St.L.Ry.	Deed	June18, 1907	DB A-2-280-July 1,1907 (Cumberland County)	3053	
13	Clifty Creek Coal & Coke Co.	N.C.& St.L.Ry.	Deed	Jan. 5, 1905	DB 5-112-Jan.18,1905 (Cumberland County)	3051	
14	Clifty Creek Coal & Coke Co.	N.C.& St.L.Ry.	Deed	Jan.30, 1904	DB 7-113-Feb.10,1904 (Cumberland County)	3052	

Note 1- Grantor reserves all minerals on land and can dispose of said minerals provided that safety of railroad's tracks, super structures etc. is not interfered with.
Note 2- Deed provides for such additional right of way at deep cuttings and embankments and for such change of common roads or water courses as may be required.

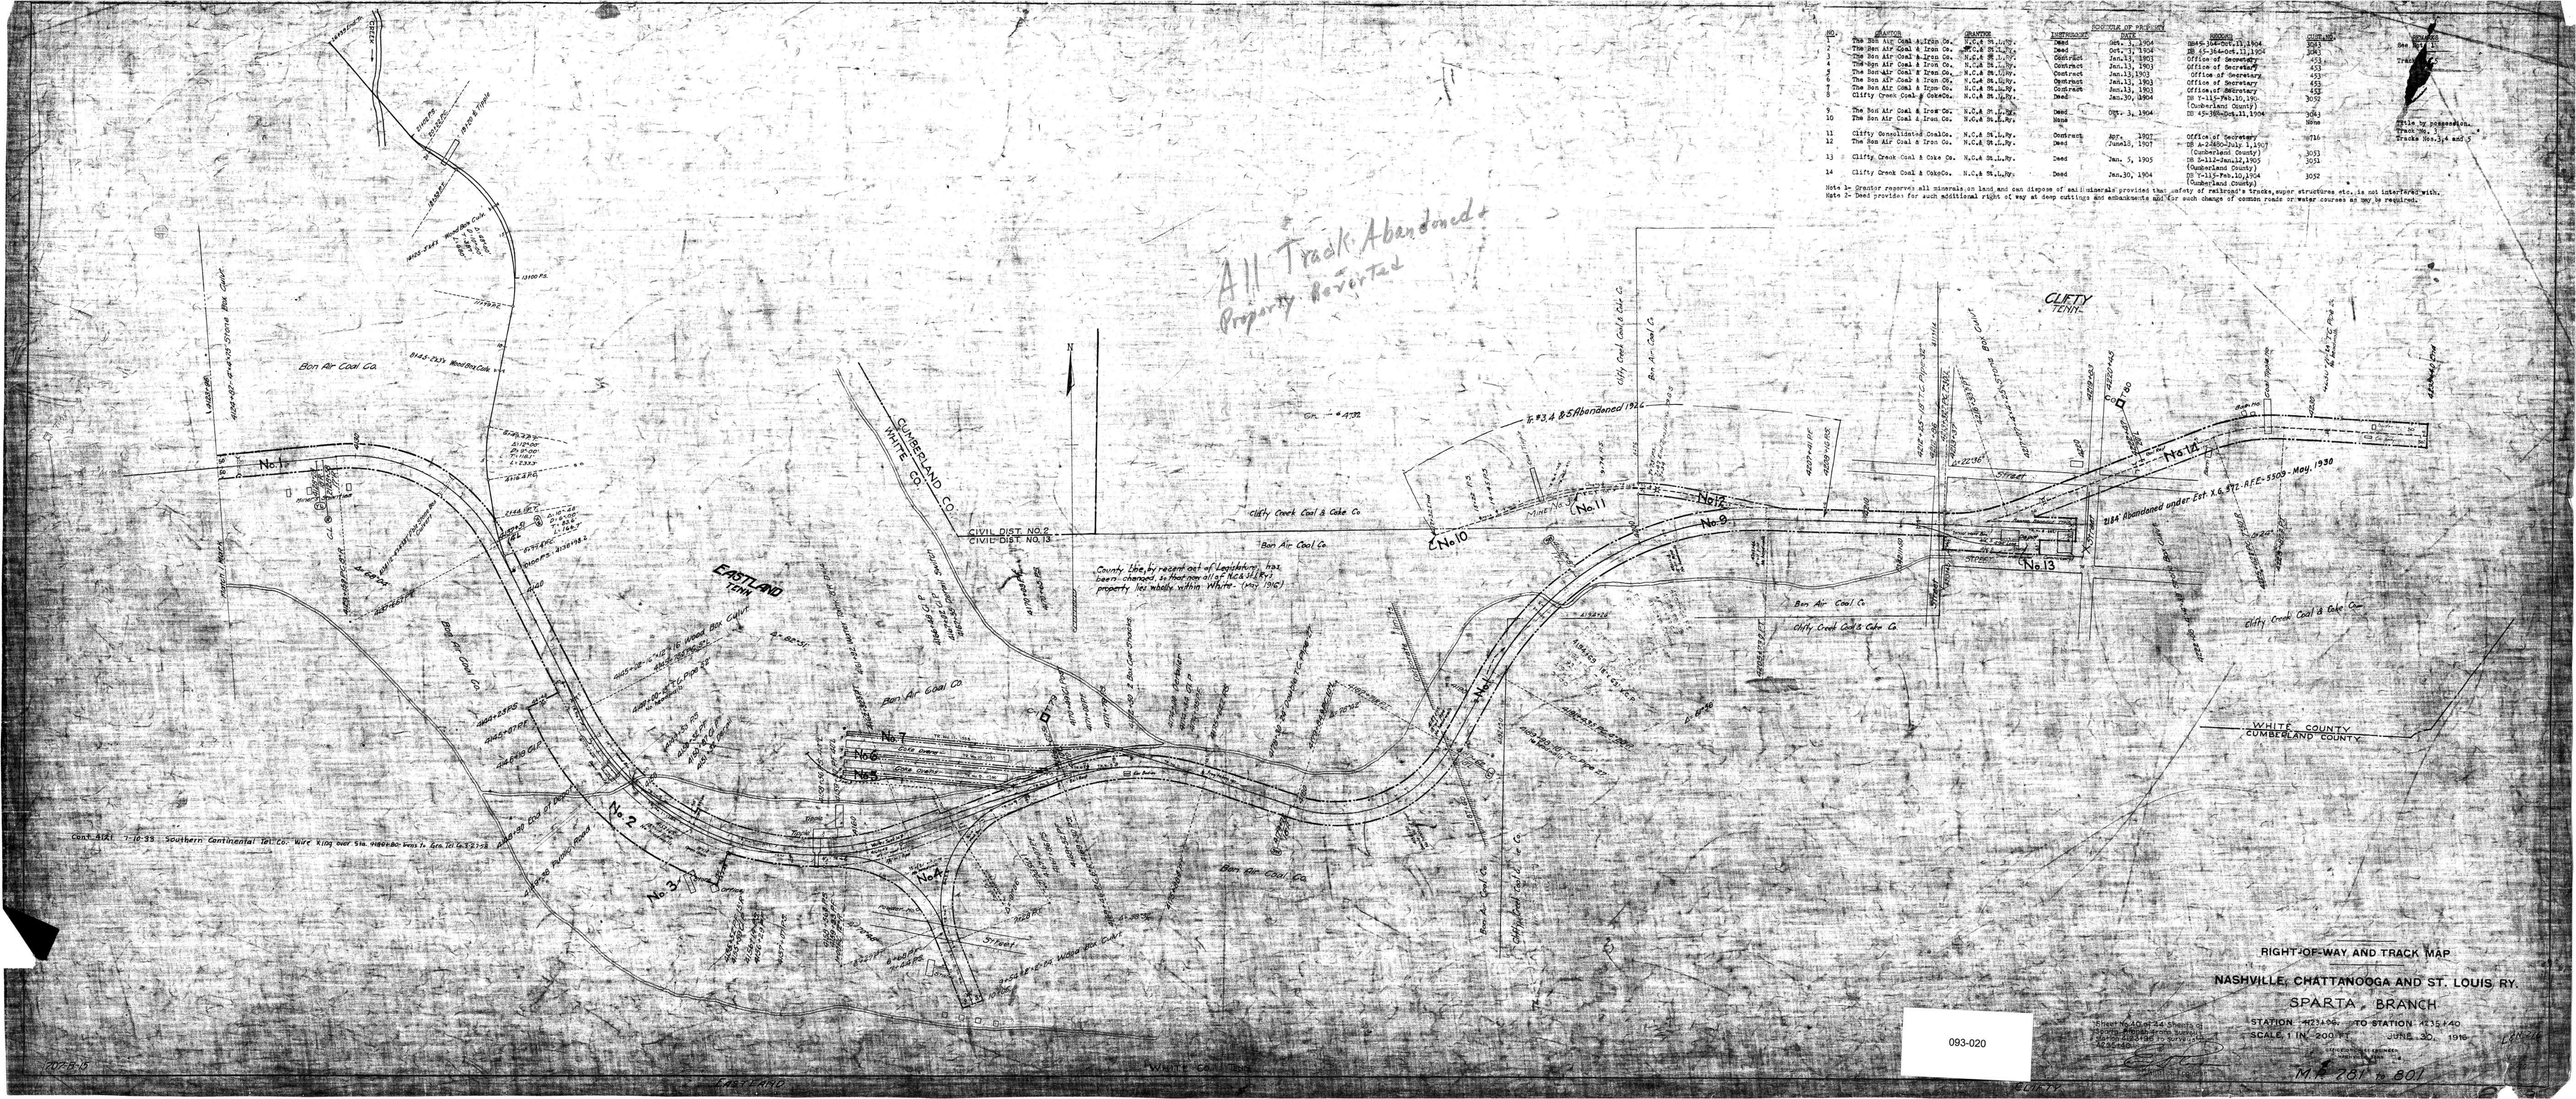

RIGHT-OF-WAY AND TRACK MAP

NASHVILLE, CHATTANOOGA AND ST. LOUIS RY.

SPARTA BRANCH

STATION 4234.00 TO STATION 4235+40

SCALE 1 IN. 200 FT. JUNE 30, 1916

Sheet No. 10 of 24 Sheets of Records Division Form No. 1 Revised 1916 to accompany Report of Chief Engineer

MR 781 to 801

093-020