A.F.E. No.	Date Completed	Description of Change
5149	12-14-21	Rel. of 120' of 7 lb. No. 2 S. El. (Rl. 95 wt.)
13270	12-20-27	Rel. S.T.C. 14.7 lb.
13318	6- 4-28	Sheriff's Sale 1 Mile Rem. Sta. 79+06 to 81+09
21011	4- 1-31	Sheriff's Sale "SECREA 125"
22351	4- 8-32	Rel. 14 wood
41960	9-30-52	Bridge 3-E. Replaced by 2-48' lengths of 68"x68" Conc. Pipe
56607	12-31-64	Rel. 75 lb.-2a from Sta. 81+09 to Sta. 3+62

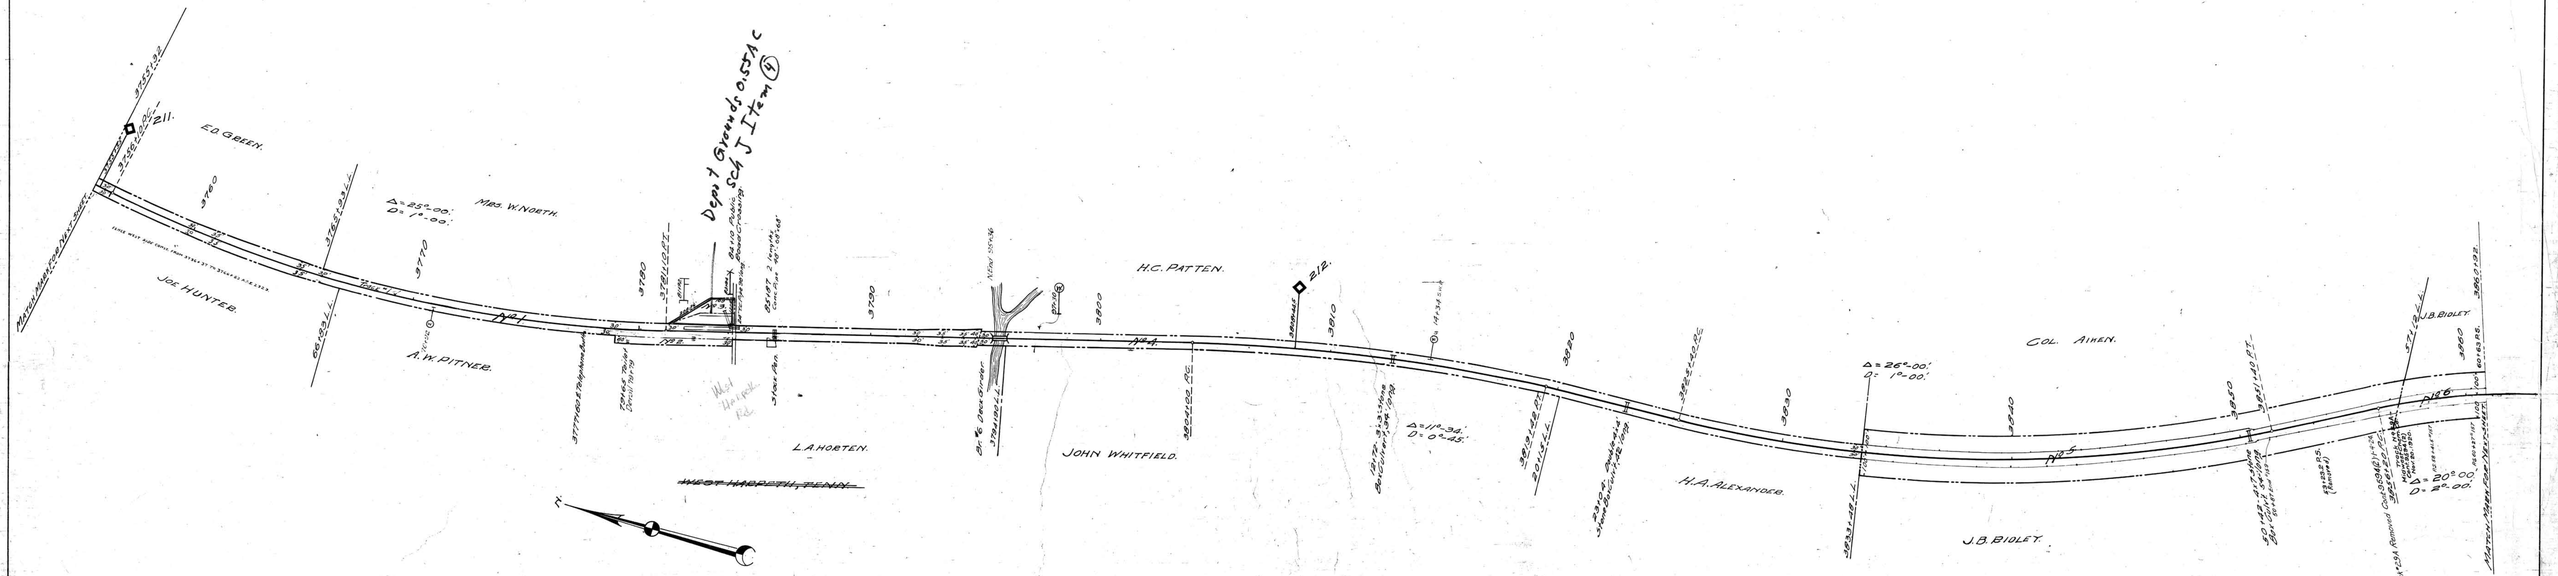

Fence on both sides from Sta. 3755+32 to Sta. 3860+92.
Owned by L.&N. Company.

Cont. 32952 5-25-42 Middle Tenn. Elec. Memb. Corp. - Power line over at sta. 3866+36.
Cont. 8184 5-7-42 Federal Chemical Co. - Cont. of a Tract - M.P. 212 - From 1825'-'34L "1157 & 1158'-'34 L & N - 51" Ind. respectively - "1159 All Ind. (Trans. Victor Chemical Works. 8-9-57) - Trans. 2-4-60 Stauffer Chem. Co.
Dwg. 8095 7-2-52 Robert Cowles & Partner - Sale of Part of Pa. 3

SHEET NO. 12 OF 52 OF NASHVILLE AND DECATUR DIVISION FROM SURVEY
STATION 3755+32 TO SURVEY STATION 3860+92

VALUATION ENGINEER.

RIGHT OF WAY AND TRACK MAP
NASHVILLE AND DECATUR R. R. CO.
OPERATED BY
LOUISVILLE AND NASHVILLE R. R. CO.

STATION 3755+32 TO STATION 3860+92 Sch J (4)

SCALE-1 INCH = 200 FT. JUNE 30. 1917.

OFFICE OF CHIEF ENGINEER.
LOUISVILLE, KY.

V-12. 12.

094-011

14-12.

WILLIAMSON COUNTY, TENN.