A.F.E. No	Date Comp.	Desc. of Change
G121	6-30-26	Purchase of Rpr 76117.
16654	9-[illegible]-28	Replacing 100 Dbl 2½x4-5 Box with 72"x42" Conc Box (Rly 173+42, Rdwy 172)
14654	7-31-31	Replacing 71 2½-2 Culvert with 36"x54"x74' Conc Box (Rly 173+46)
25622.6	7-31-42.	Derail on Trk # 98 replace with "B" post.
41215	1-25-54	Const Trk # 40 & 40-A
49128	5-27-57	Ret. Trk. 40 & 40-A
44896	57	Ret. Trk. # 98
54418	1-29-62	Sale of pl. per Vol 3

No	Grantor	Grantee	Instrument	Date	Record	Docket No.	Remarks
10	Mrs. J.H. Cross et al.	L.&N. R.R. Co.	Deed	Feb 28 1928	D.B. 35 P.458 Dec 11 1928	10642	
11	Alex Carr et al.	"	"	May 16 1928	D.B. 34 P.353 June 11 1928	18645	A.F.E. 6421

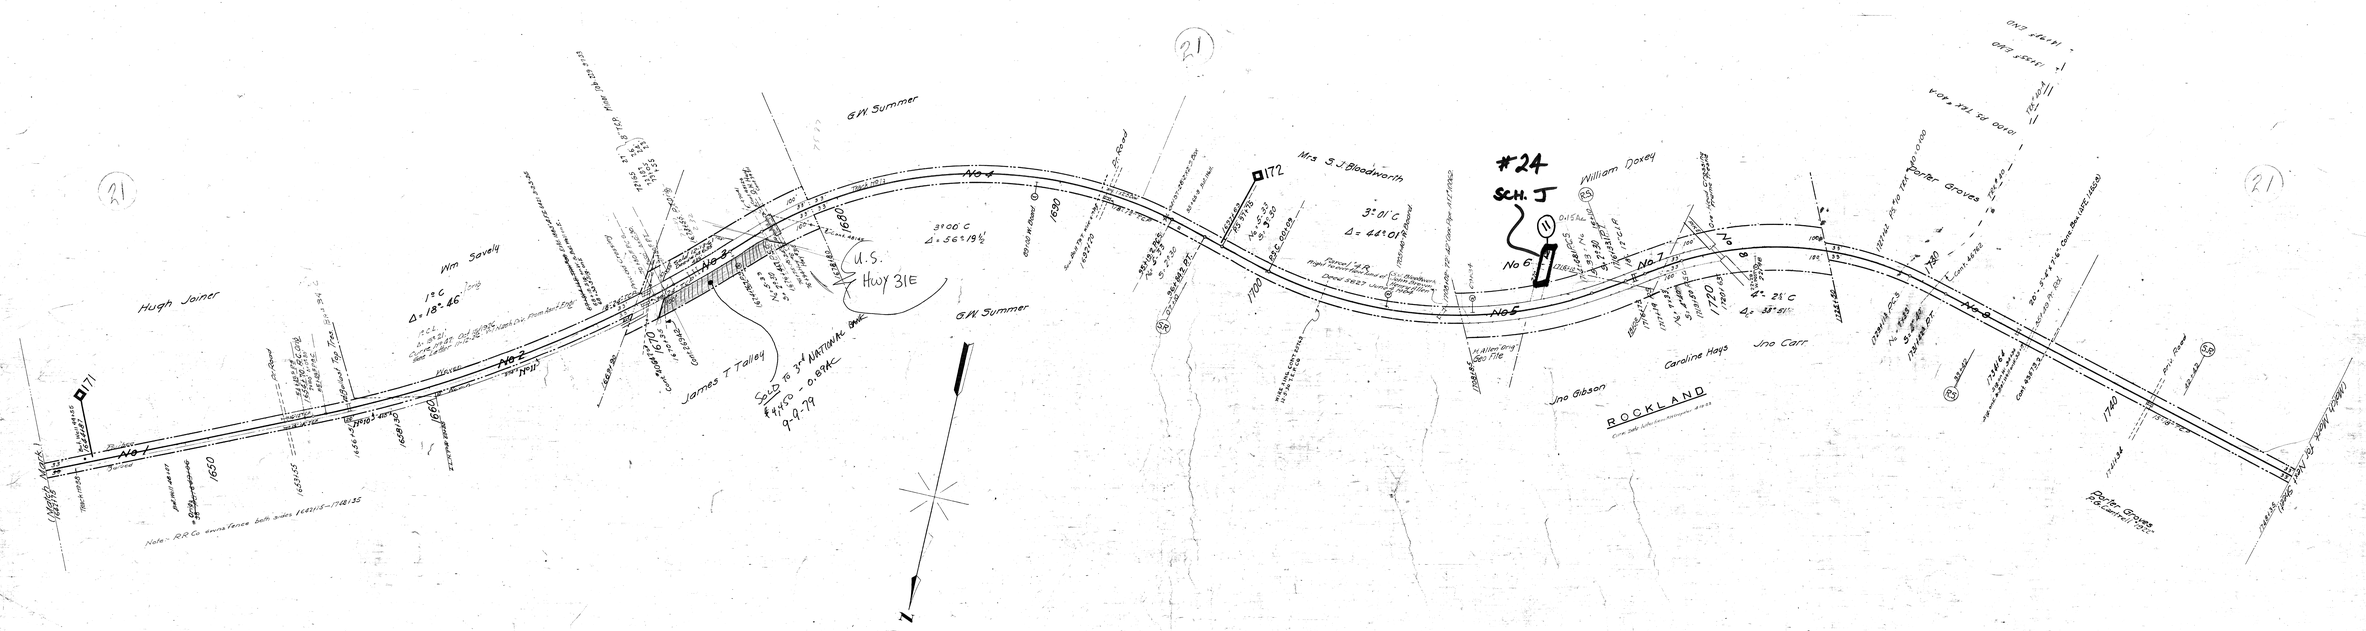

L.P. 18625 Cont. 34311	10-6-25	Dept of Hwys & Pub Wks. State of Tenn. Grade elimination structure - Hwy over trks. at 78+94	
" 8941 " 12880	5-2-12	Agreement for the Nashville and Gallatin Interurban Ry. Const. an over head ryd at Sta. 1722+43 (Bolts, Wiper Forms only now used for R.R. road)	
" 27083 " 36158	10-6-46	Southern Bell T & T Co. Guy wires and poles on R/w at sta 1670+25, 1672+23, 1674+08	
" 30371 " 37772	3-12-49	L.B. Michael and Co. Trk # 40 530'	
" 27083 " 24942	7-28-53	SOU. BELL T & T Co. - Cable Over @ 1691+00	
" 29319 " 49247	6-19-53	City of Nashville, Electric Power Board of the City of Nashville, Wire Crossing (2 Wires), 1670+52, 2 Poles on R/W.	
Decd 14318	12-8-25	Gaston Cayoop - Tree cutting permit west side Sta. 1656+00 to 1676+96	
" 14318	5-18-26	Wm Adams Estate - " " " " 1725+20 to 1726+79	
" 43873	3-10-57	City of Nashville - Wire X-ing over Sta. 1736+27	
" 45124	12-3-58	Hendersonville Utility District - 2" Water Line under Sta 1676+80	
" 46942	11-3-59	Sou. Bell Tel & Tel. Co. - Wire X-ing over sta. 1671+24	
" 46762	11-3-60	White House Utility District - 8" water line X-ing under sta. 1730+60	
Decd 47041	3-15-61	Hendersonville Utility District - 6" water line crossing under sta 1676+84	
Decd 47485	10-18-61	C.S. Bergman et ux - Deeds 10642 and 18645 are granted also @	
L.P. 29319 Cont. 48145	5-4-62	Nashville Electric Service, Electric Power Board - Power Lines & Control Cable crossing at Sta. 1677+63	

Sheet 7 of 7 of 25 of Main Stem Second Division from survey station 1642+75
To survey station 1748+35

Valuation Engineer

RIGHT OF WAY AND TRACK MAP
LOUISVILLE AND NASHVILLE R. R. CO.
MAIN STEM SECOND DIVISION
STATION 1642+75 TO STATION 1748+35

SCALE-1 INCH = 200 FT. JUNE 30, 1917.

OFFICE OF CHIEF ENGINEER
LOUISVILLE, KY.

093-030

V.5
17

ROCKLAND

3-2

8-17

SUMNER Co. — TENN.