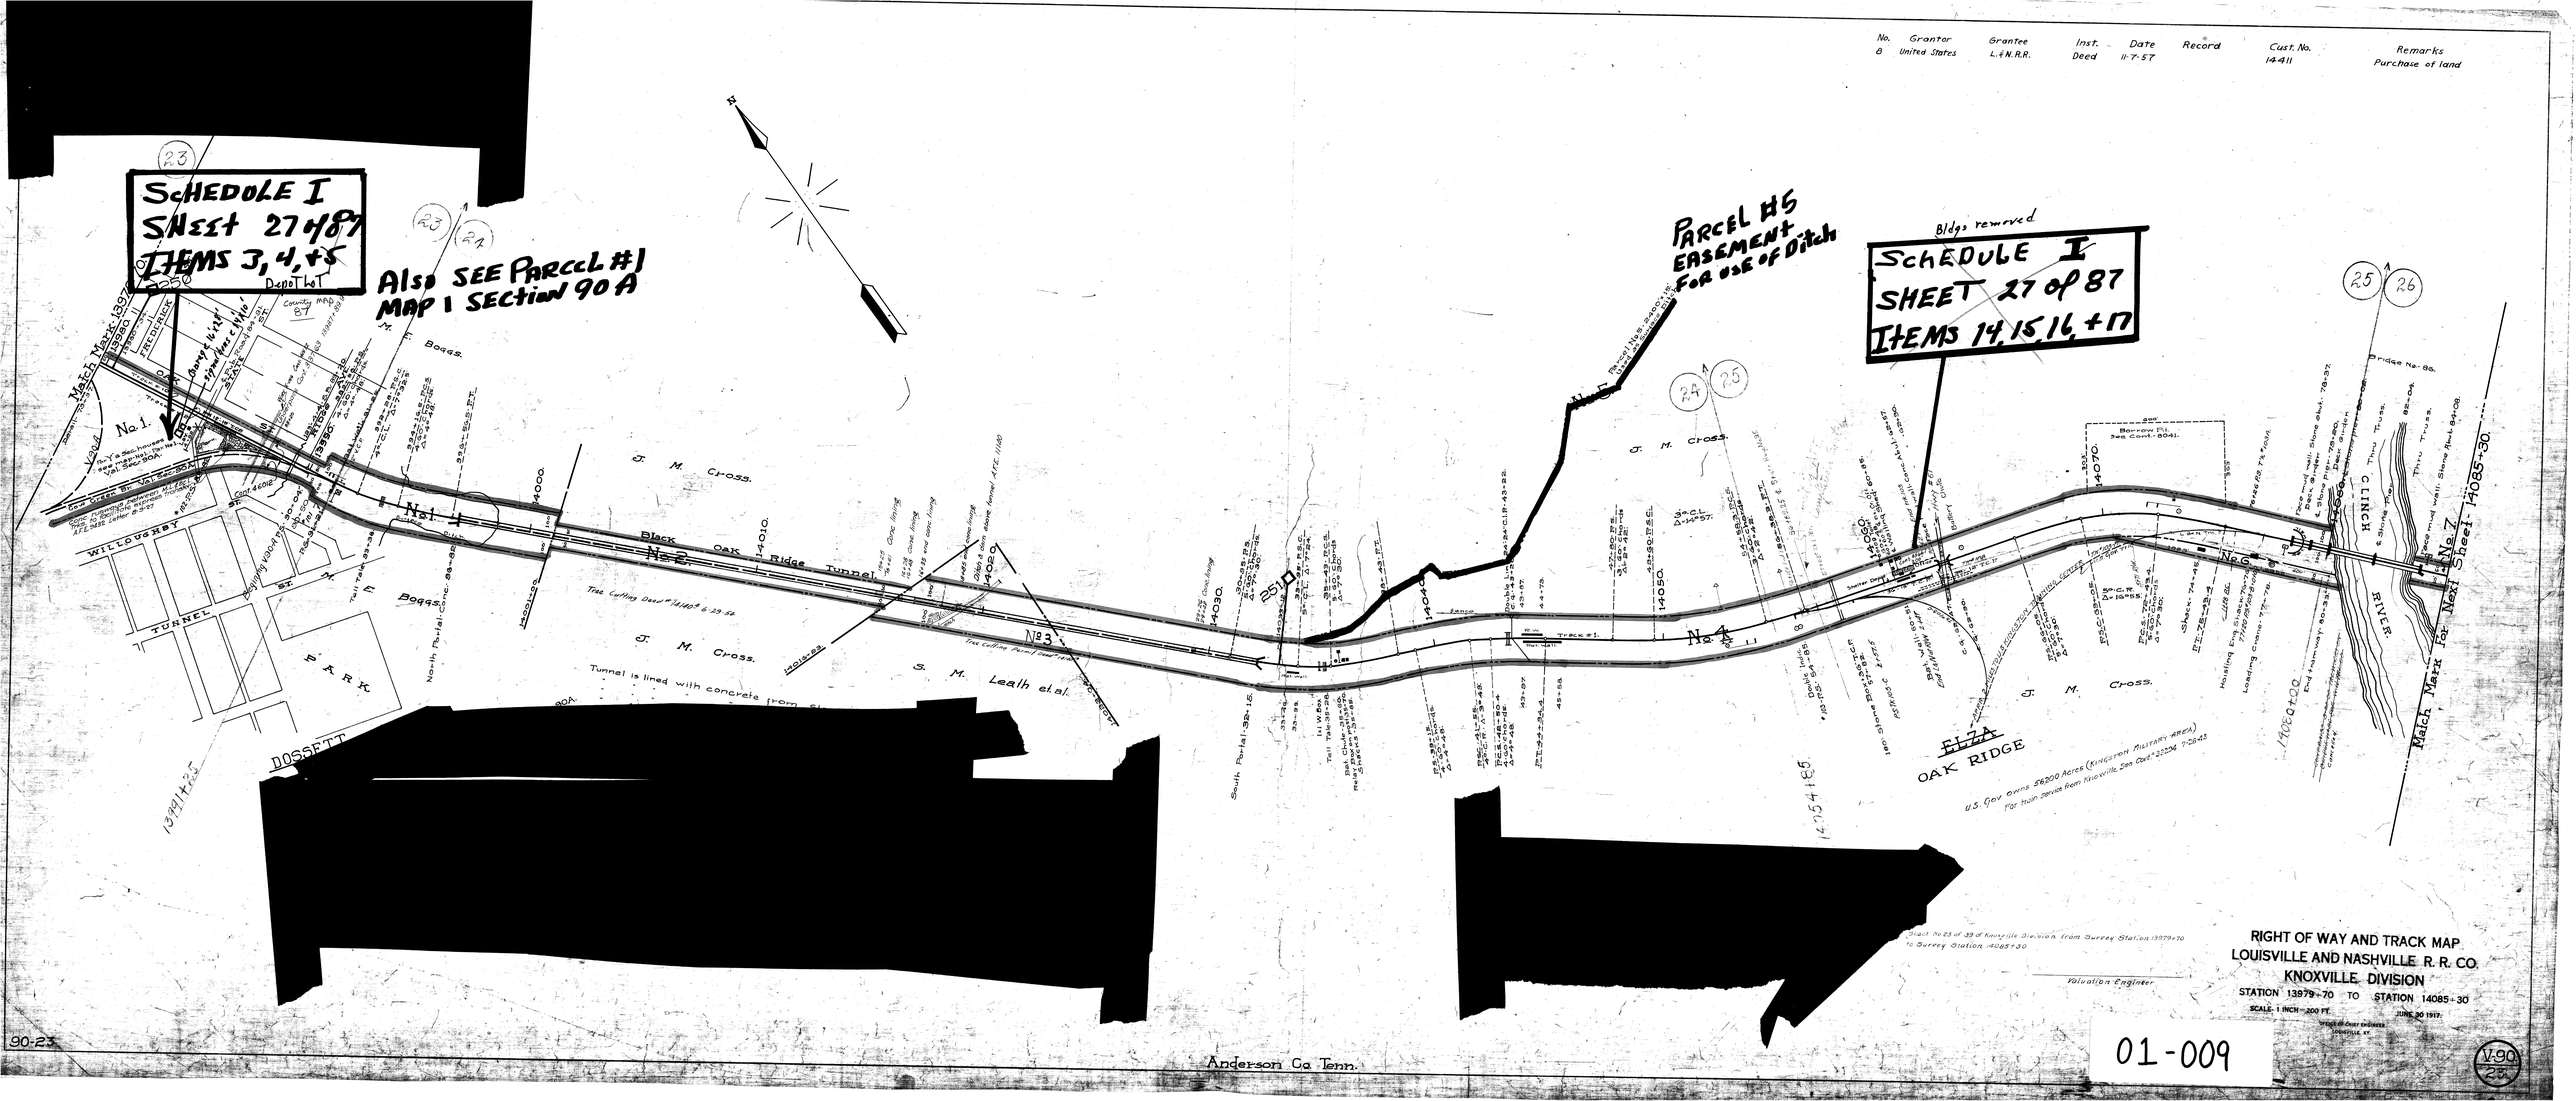
SCHEDULE I
SHEET 27 of 87
ITEMS 3, 4, +5
Also SEE PARCEL #1
MAP 1 Section 90 A
PARCEL #5
EASEMENT
For use of Ditch
SCHEDULE I
SHEET 27 of 87
ITEMS 14, 15, 16, + 17
Bldgs removed
Match Mark 13979+70
Match Mark for Next Sheet 14085+30
Black Oak Ridge Tunnel
TUNNEL PARK
WILLOUGHBY
DOSSETT
OAK RIDGE
CLINCH RIVER
J. M. Cross.
S. M. Leath et al.
Tunnel is lined with concrete from
U.S. Gov. owns 56200 Acres (Kingston Military Res.)
For train service from Knoxville, See Chart 25206, 7-28-43
Sheet No 23 of 39 of Knoxville Division from Survey Station 13979+70 to Survey Station 14085+30
Valuation Engineer
RIGHT OF WAY AND TRACK MAP
LOUISVILLE AND NASHVILLE R. R. CO.
KNOXVILLE DIVISION
STATION 13979+70 TO STATION 14085+30
SCALE - 1 INCH = 200 FT.
JUNE 20 1917.
01-009
90-23
Anderson Co. Tenn.
V.90
25