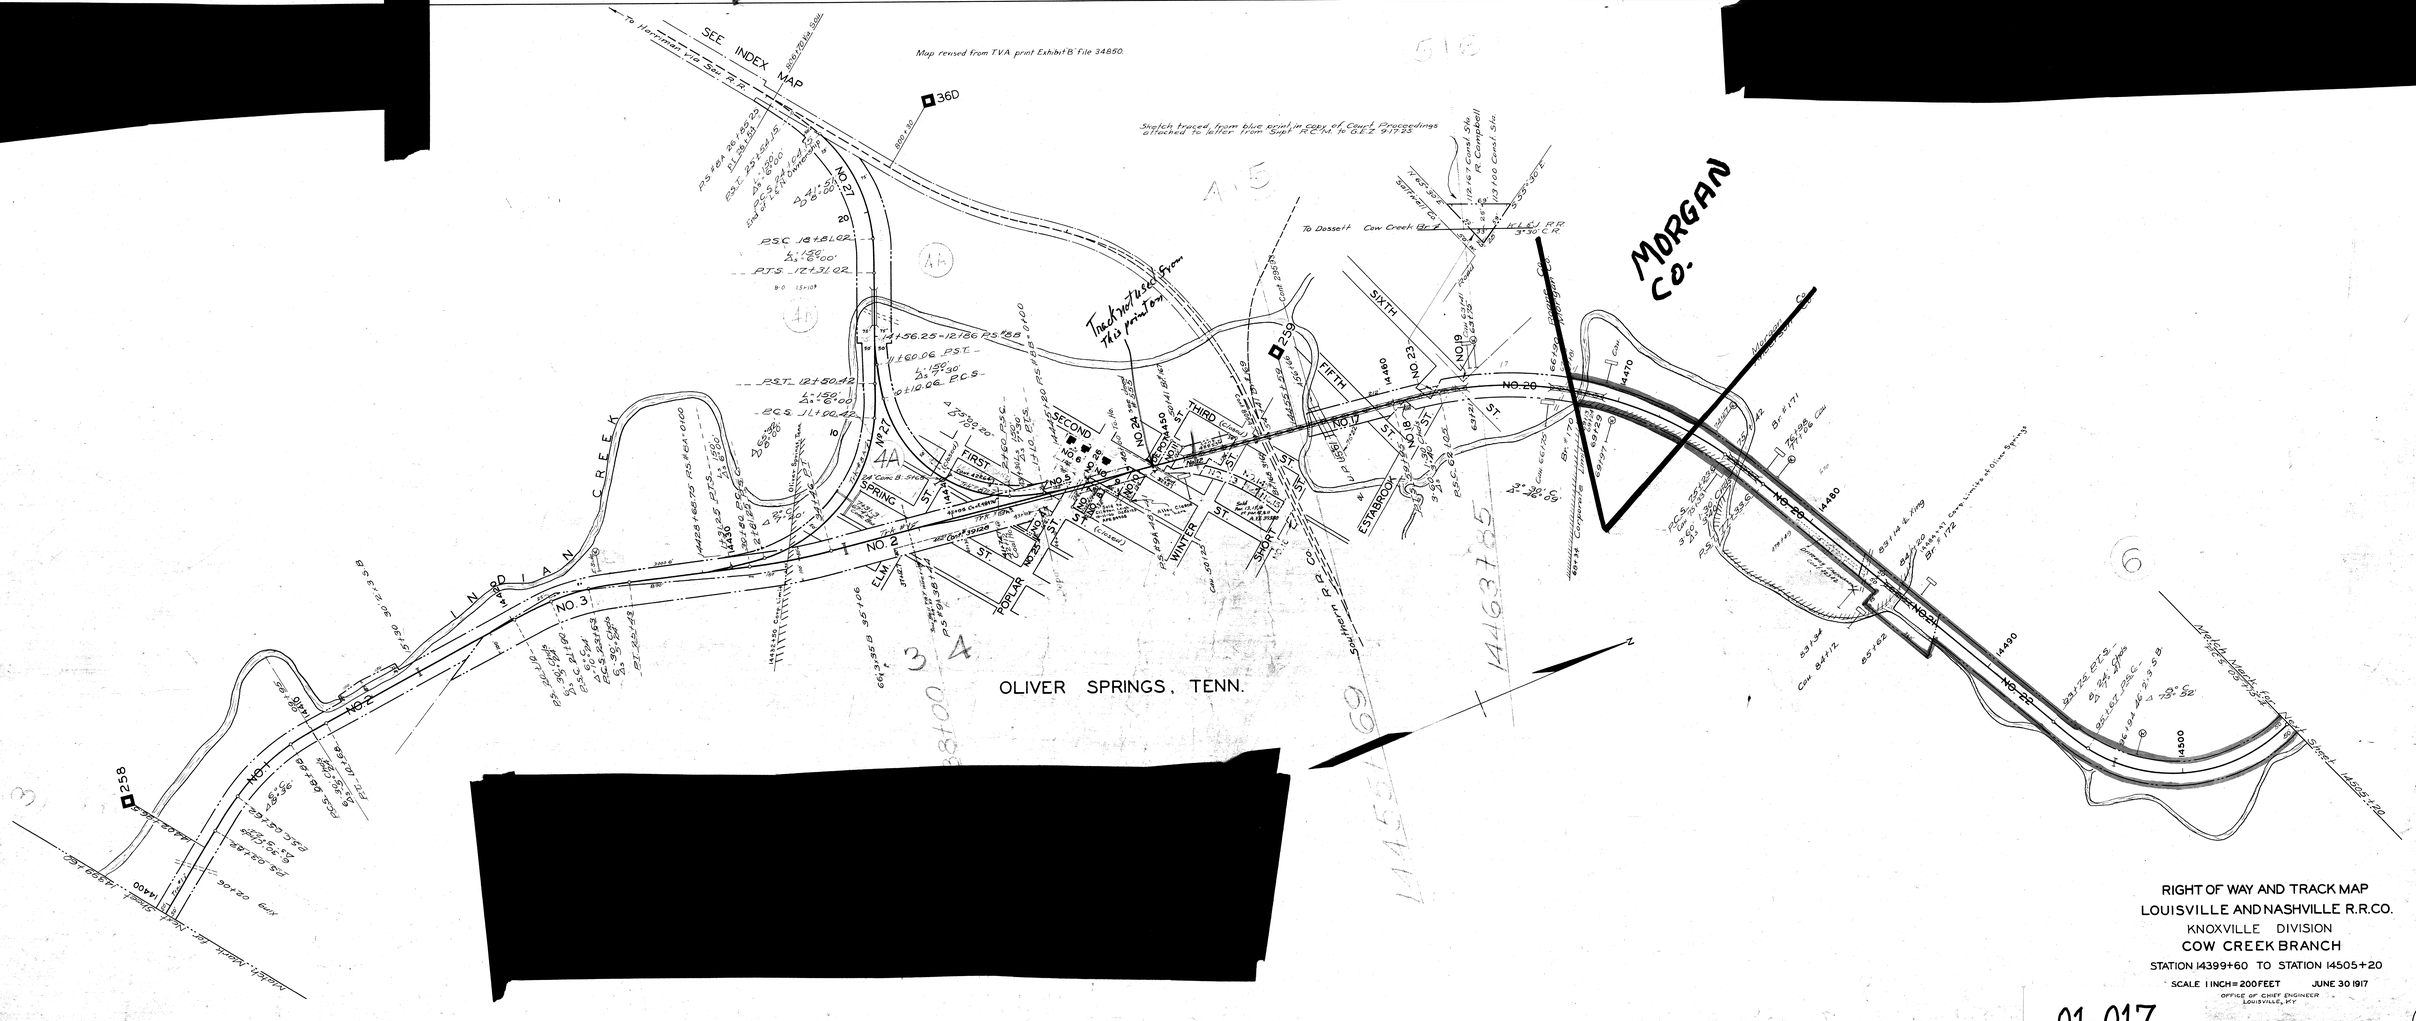
SEE INDEX MAP
Map revised from TVA print Exhibit B File 34850.
Sketch traced from blue print in copy of Court Proceedings attached to letter from Supt. R.C.M. to G.E.Z. 9-17-23.
To Dossett Cow Creek Br. 1
To Harriman via Southern R.R.
36D
259
258
INDIAN CREEK
OLIVER SPRINGS, TENN.
MORGAN CO.
SPRING ST.
FIRST
SECOND
THIRD
FIFTH
SIXTH
ESTABROOK
WINTER
SHORT
POPLAR
ELM
NO.1
NO.2
