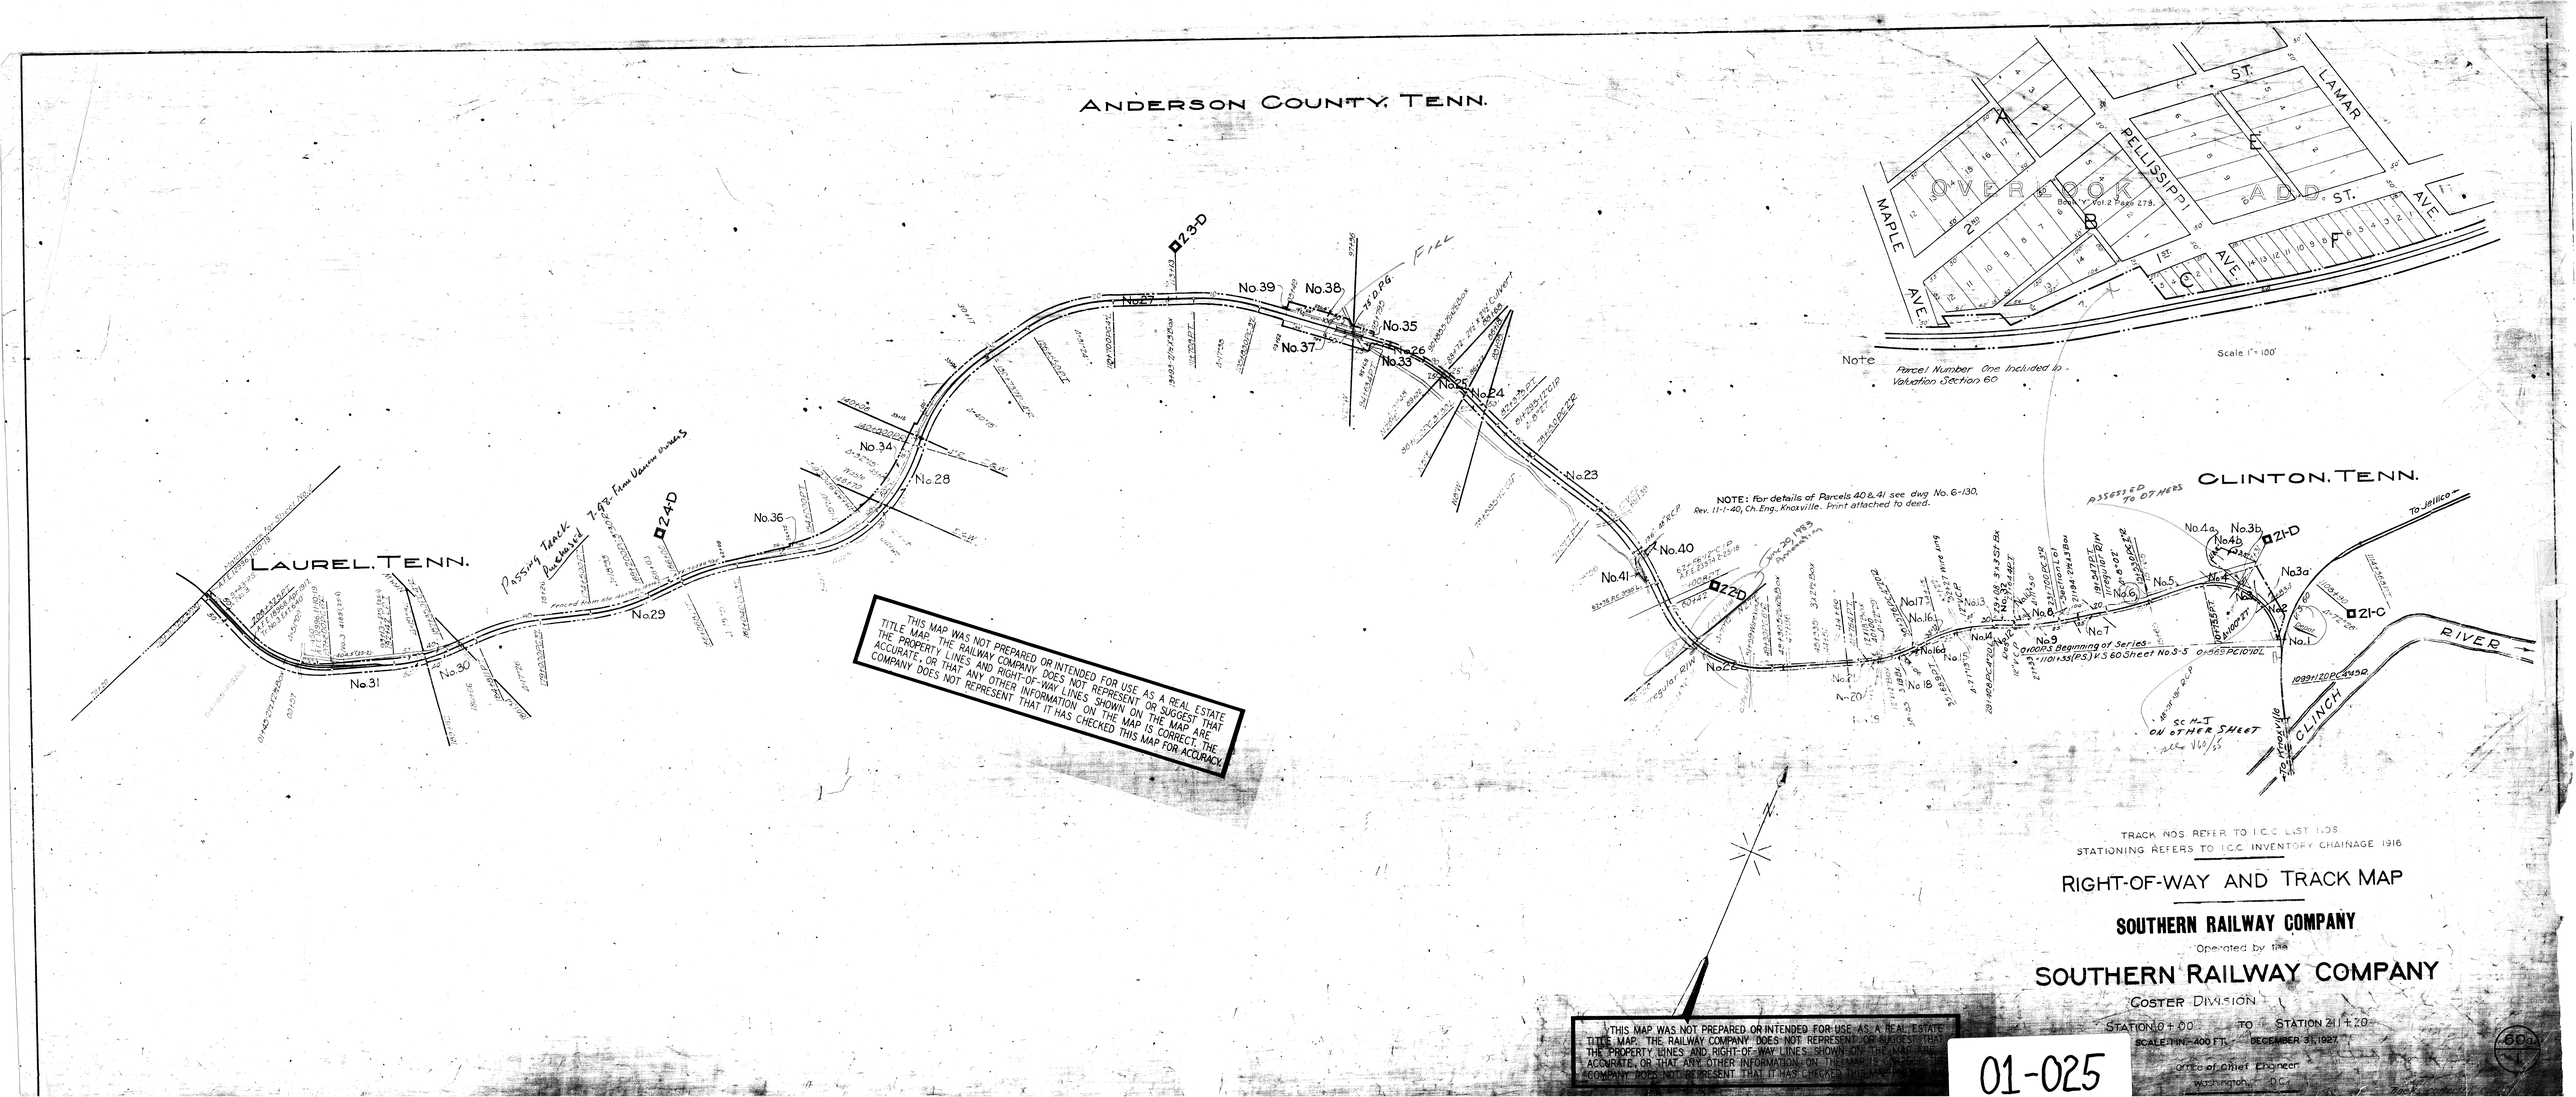
ANDERSON COUNTY, TENN.
LAUREL, TENN.
CLINTON, TENN.
OVERLOOK ADD.
MAPLE AVE.
PELLISSIPPI AVE.
LAMAR ST.
ST.
AVE.
Note
Parcel Number One Included in Valuation Section 60
Scale 1" = 100'
NOTE: for details of Parcels 40 & 41 see dwg No. 6-130, Rev. 11-1-40, Ch. Eng., Knoxville. Print attached to deed.
Passing Track Purchased 7-98 - From Vernon Owners
FILL
ASSESSED TO OTHERS
To Jellico
To Knoxville
CLINCH RIVER
SCH-I ON OTHER SHEET
No.1
No.3a
No.3b
No.4a
No.4b
No.5
No.6
No.7
No.8
No.9
No.13
No.14
No.15
No.16
No.16a
No.17
No.18
No.20
No.21
No.22
No.23
No.24
No.25
No.26
No.27
No.28
No.29
No.30
No.31
No.33
No.34
No.35
No.36
No.37
No.38
No.39
No.40
No.41
21-C
21-D
22-D
23-D
24-D
THIS MAP WAS NOT PREPARED OR INTENDED FOR USE AS A REAL ESTATE TITLE MAP. THE RAILWAY COMPANY DOES NOT REPRESENT OR SUGGEST THAT THE PROPERTY LINES AND RIGHT-OF-WAY LINES SHOWN ON THE MAP ARE ACCURATE, OR THAT ANY OTHER INFORMATION ON THE MAP IS CORRECT. THE COMPANY DOES NOT REPRESENT THAT IT HAS CHECKED THIS MAP FOR ACCURACY.
TRACK NOS. REFER TO I.C.C. LIST NOS.
STATIONING REFERS TO I.C.C. INVENTORY CHAINAGE 1916
RIGHT-OF-WAY AND TRACK MAP
SOUTHERN RAILWAY COMPANY
Operated by the
SOUTHERN RAILWAY COMPANY
COSTER DIVISION
STATION 0+00 TO STATION 211+20
SCALE: 1 IN. = 400 FT. DECEMBER 31, 1927
Office of Chief Engineer
Washington, D.C.
01-025