NO.	GRANTOR	GRANTEE	INSTRUMENT	DATE	RECORD	CUST. NO.	REMARKS
1			None				See Note 1

NOTE 1- Charter width claimed under decisions of Tenn[illegible] Courts.

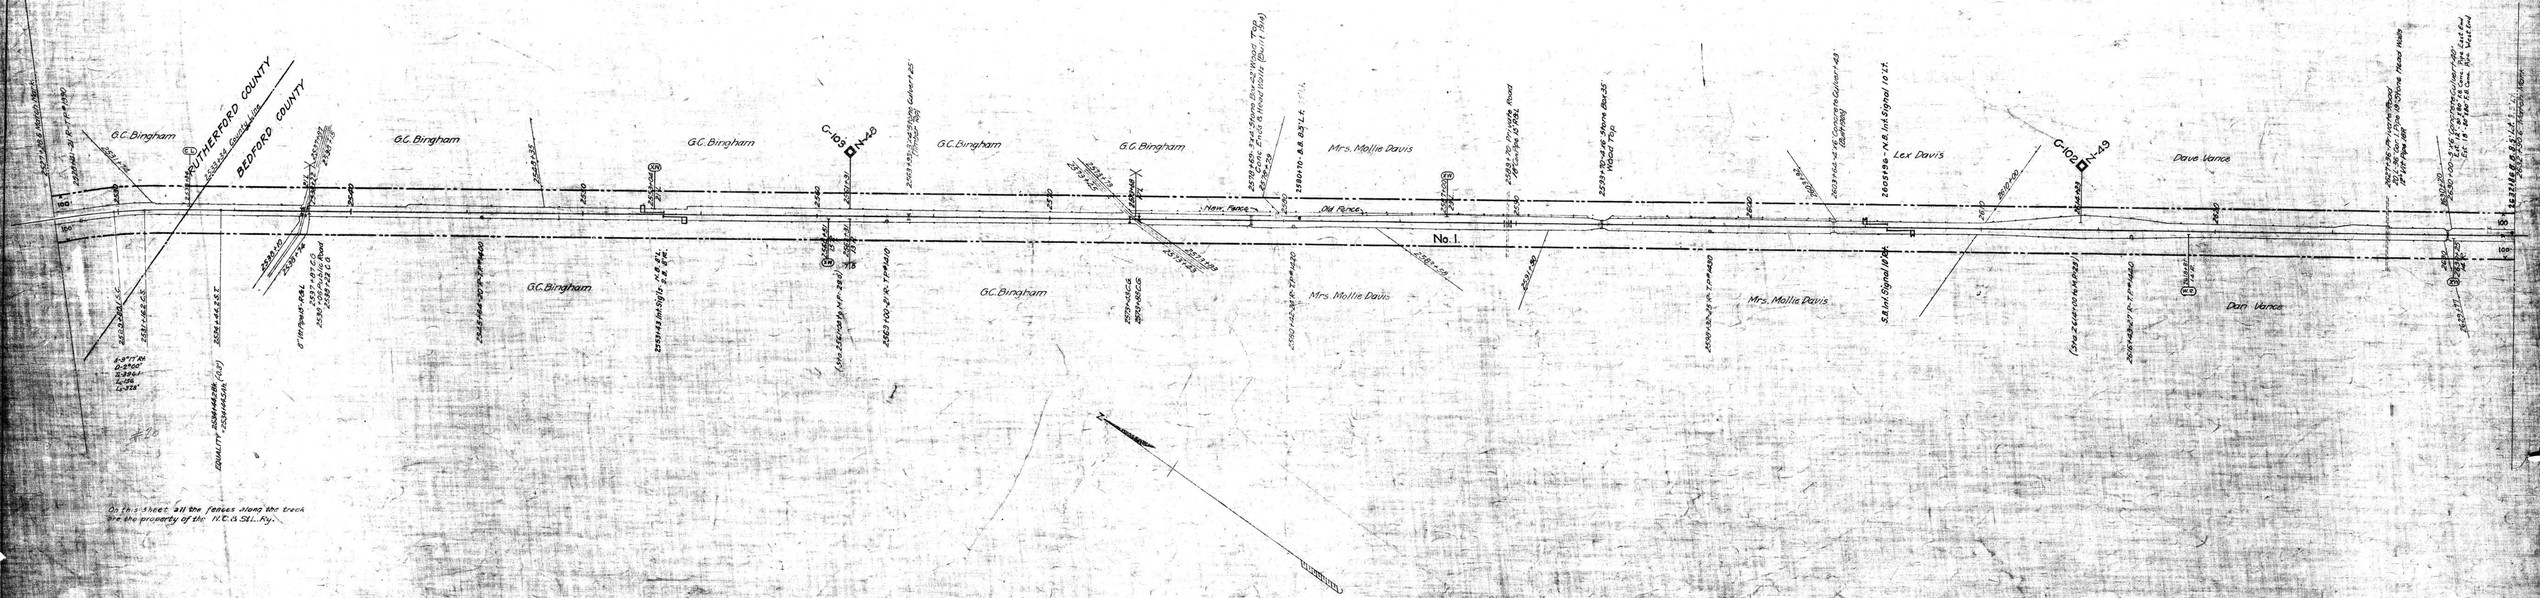

On this sheet all the fences along the track are the property of the N.C.& St. Ry.

RUTHERFORD & BEDFORD CO'S TENN.

RIGHT-OF-WAY AND TRACK MAP

NASHVILLE, CHATTANOOGA AND ST. LOUIS RY.

CHATTANOOGA DIVISION

STATION 2527+28± TO STATION 2632+90±

SCALE, 1 IN. 200 FT. JUNE 30, 1916

OFFICE OF CHIEF ENGINEER
NASHVILLE, TENN.

Sheet No. 27 of 73 sheets of Chattanooga Division from Survey station 2527+28.6 to survey station 2632+90.6

Valuation Engineer

M.P. 47.4 to 49.4

02-001