| AFE No. | DATE CONF. | DESCRIPTION |
|---|---|---|
| 55887 | 10-7-63 | Shower stall and hot water heater in Wartrace Passenger depot. |

| NO. | GRANTOR | GRANTEE | PERMISSION | DATE | RECORD | CHIEF NO. | REMARKS |
|---|---|---|---|---|---|---|---|
| 1 | | | None | | | | See Note 1 |

NOTE 1- Charter width claimed under decisions of Tennessee Courts.

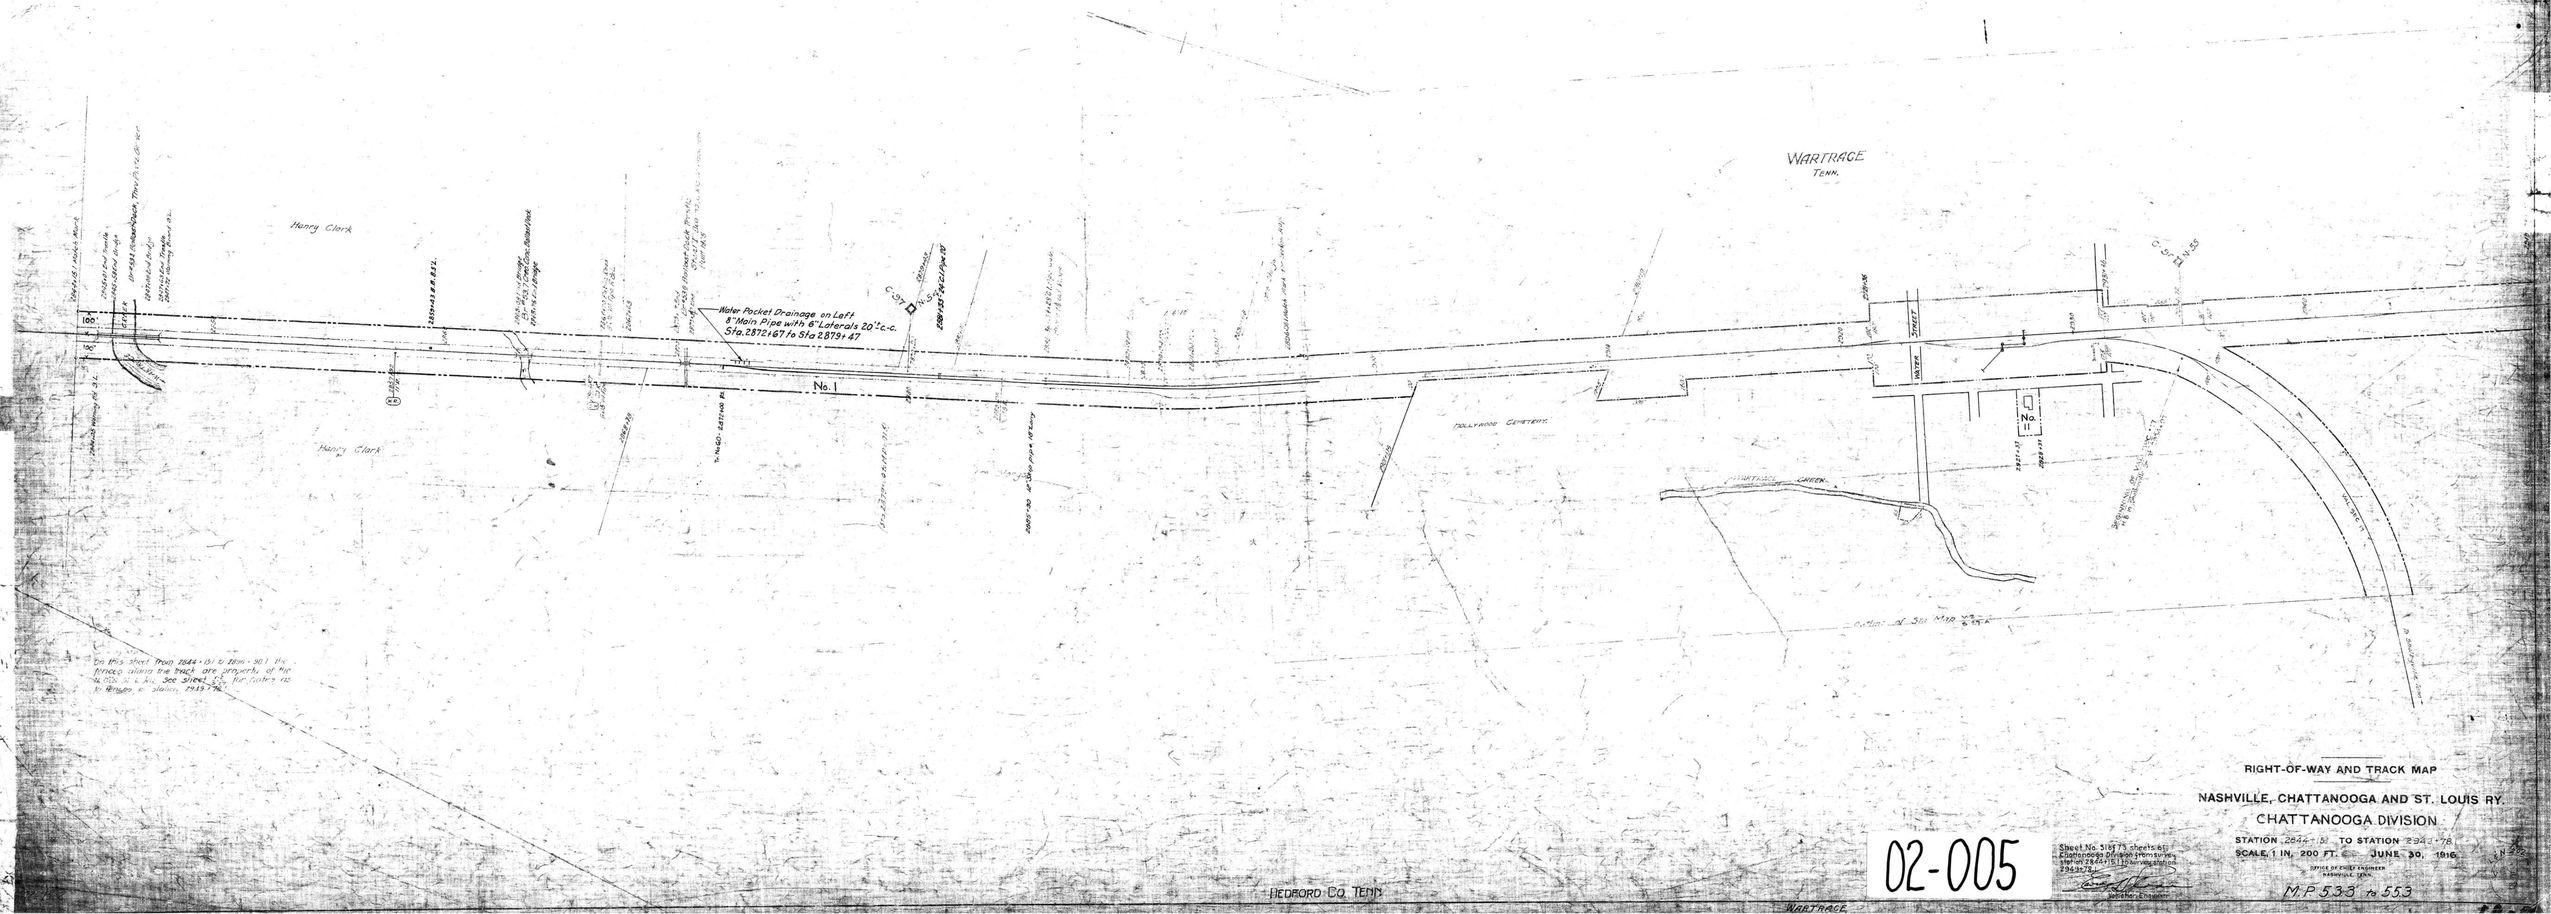


RIGHT-OF-WAY AND TRACK MAP

NASHVILLE, CHATTANOOGA AND ST. LOUIS RY.

CHATTANOOGA DIVISION

STATION 2844+151 TO STATION 2943+78

SCALE, 1 IN. 200 FT. JUNE 30, 1916.

OFFICE OF CHIEF ENGINEER
NASHVILLE, TENN.

M.P. 533 to 553

02-005

Sheet No. 51 of 73 sheets of Chattanooga Division from survey station 2844+151 to survey station 2943+78.

Jacobs, Engineer