NO.	GRANTOR	GRANTEE	INSTRUMENT	DATE	RECORD	CUST. NO.	REMARKS
1			None				See Note 1
2	John W. Norvell	N. & C. R.R.Co.	Deed	Dec. 5,1854	ED VT-459-Dec.11,1854	952	See Note 1
3			None				See Note 1

NOTE 1- Charter width claimed under decisions of Tennessee Courts.

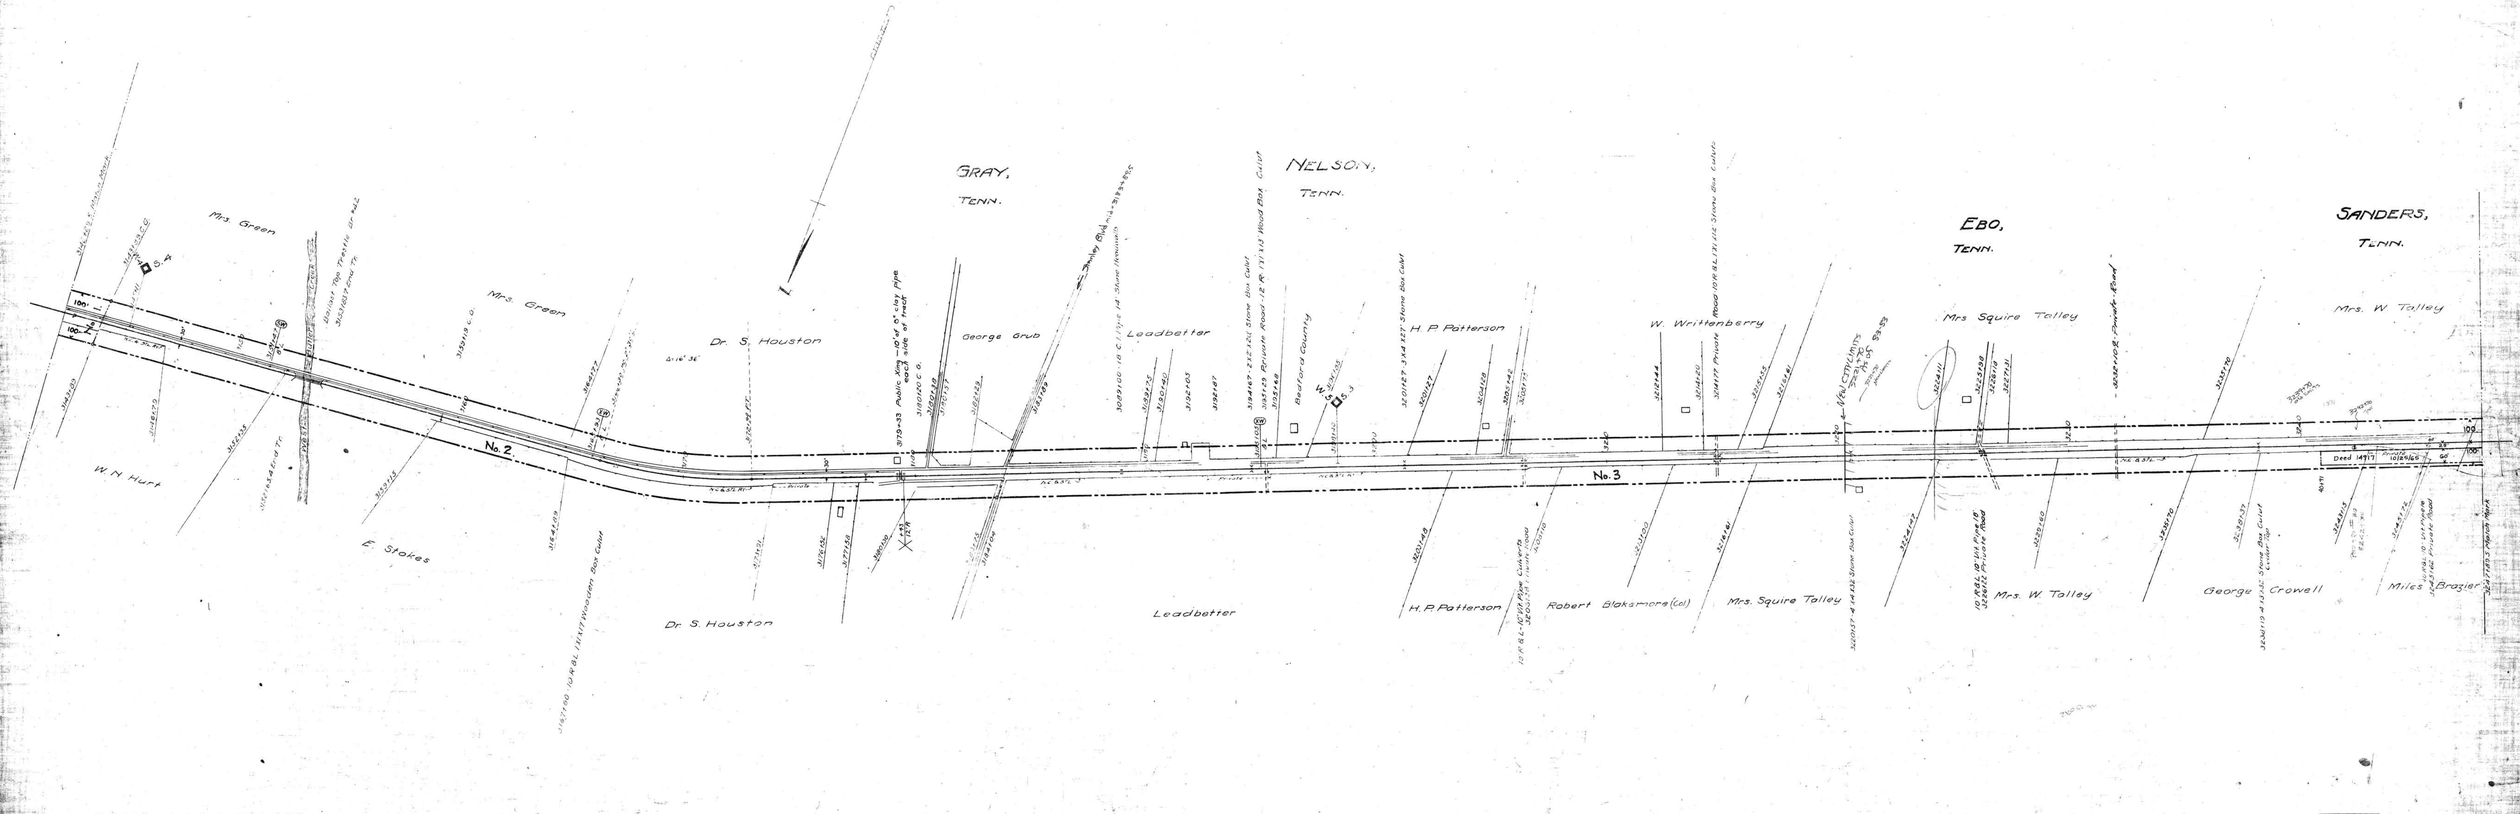

On this sheet all fences along track are property of N.C.&St.L.Ry. except the following stretches on the right hand side 3179+01 to 3177+53 - 3180+60 to 3195+50 - 3243+15 to 3245+72.

BEDFORD CO. TENN.

RIGHT-OF-WAY AND TRACK MAP

NASHVILLE, CHATTANOOGA AND ST. LOUIS RY.

SHELBYVILLE BRANCH

STATION 3142+29.5 TO STATION 3247+89.5

SCALE, 1 IN. 200 FT. JUNE, 30, 1916

OFFICE OF CHIEF ENGINEER NASHVILLE, TENN.

M.P. 4.0 to 6.0

02-013

Sheet No. 3 of 6 Sheets of Shelbyville Branch from survey station 3142+29.5 to survey station 3247+89.5

Valuation Engineer