AFE	Date Comp	Description of change
31AAO		Change in line due to TVA flood area
42516	7-25-52	Eliminate P.S. #101-A, retire 59.5' of trk #104-A, and convert 31/16' of #104-A to 101-A
7023	7-7-57	Per Ret. Dwg. June 21, 1957
46818	6-18-57	Ret. Screening plant Farm sta. 2923+00.
50829	9-26-58	Ret. Draw Tenders Hse.
51127	3-2-59	Ret 884' Trk. 101-A Convert Trk. 102-A to 101-A

Par	Grantor	Grantee	Inst	Date	Record	Custn. No.	Remarks
12	TVA	L&NRRCo.					Included with Par No 6 Map V25/27
13	U.S. Charter	width not allowed in inventory but now used for R.R. purposes.					
14	" "	" " " " " " " "					
15	TVA	L&NRRCo.					Inc. Res Par No 1 Map 30 & Par 6 Map 31

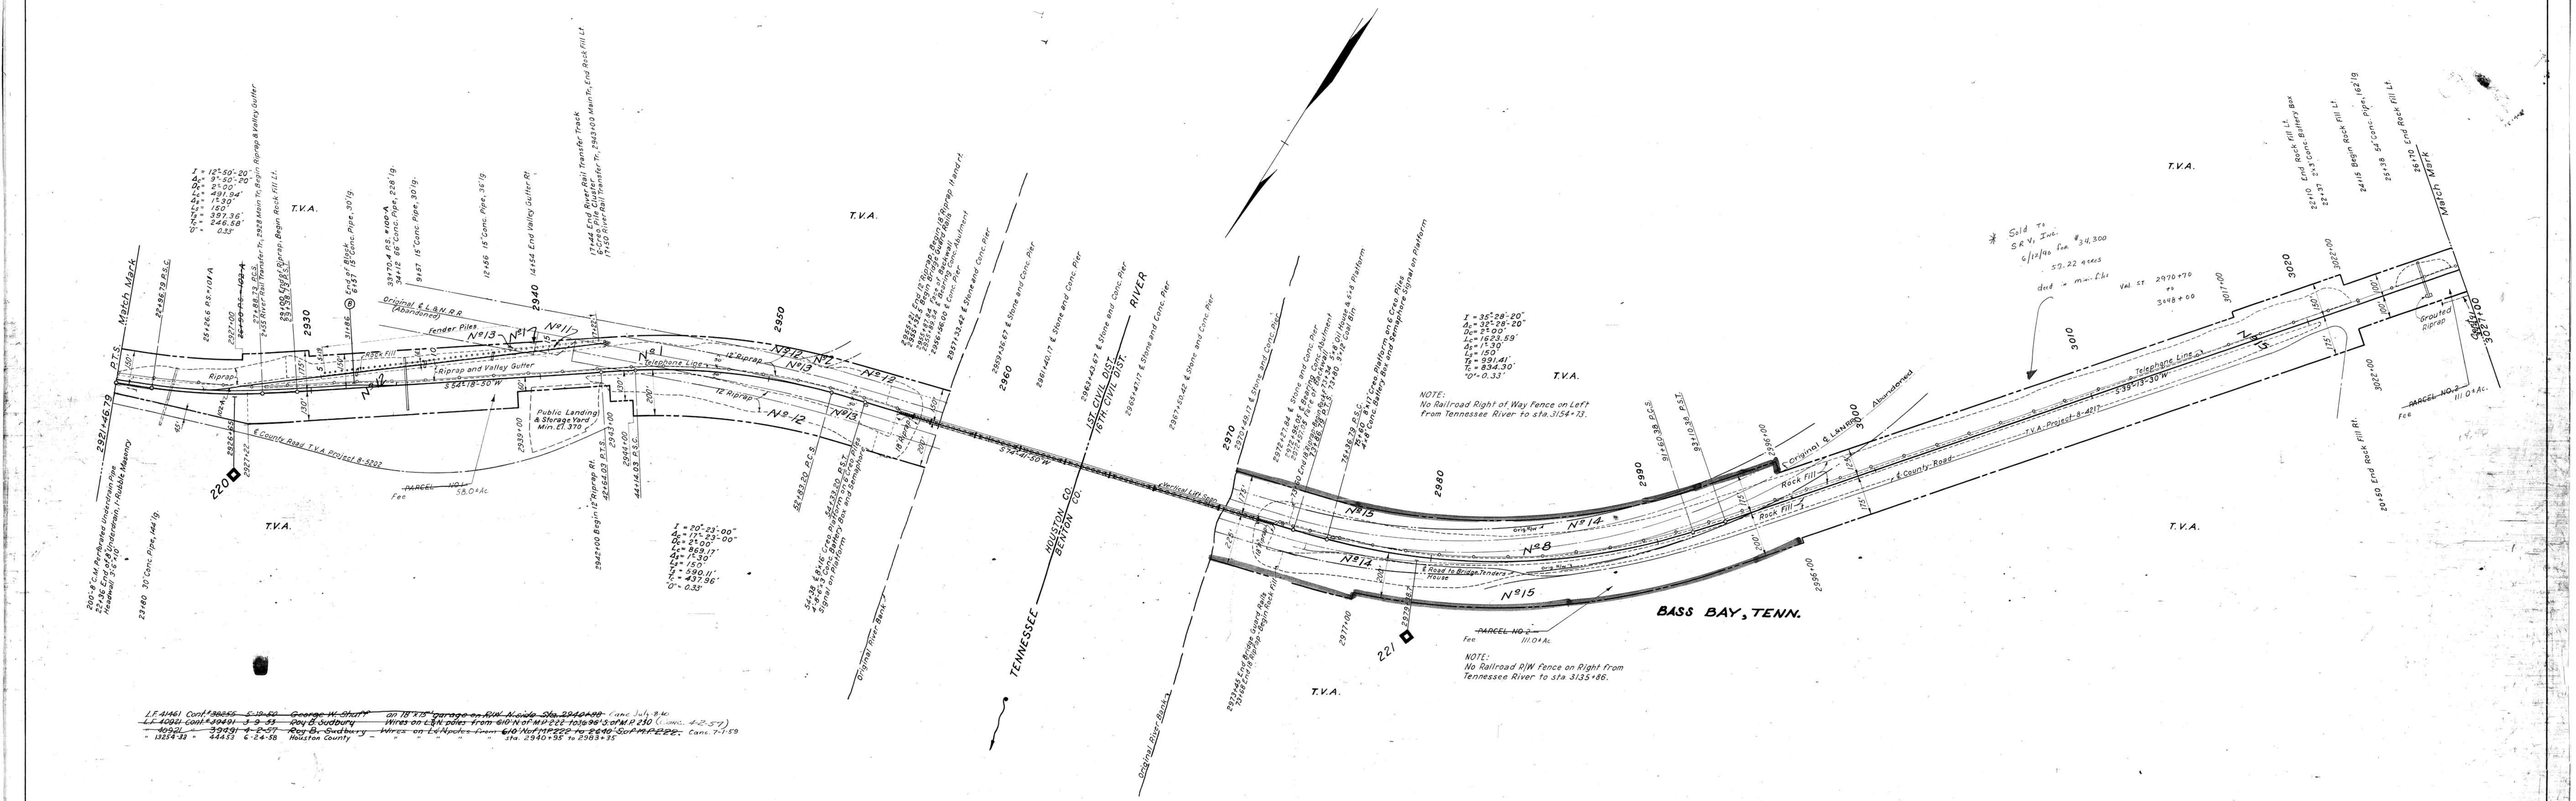

~~LF 41461 Conf 38855 5-19-50 George W. Shoff~~ on 18.75' garage on R/W. Needs Site 2940+80 (Conc. Info. 9 Mo.)
~~LF 40811 Conf 39491 3-9-53 Don E. Sudbury~~ Wires on L&N poles from 610' N of MP 222.105 to 99.5' S of MP 230 (Conc. 4-2-57)
~~40811 39491 4-2-57 Per Ret. Sudbury~~ Wires on L&N poles from 610' N of MP 222 to 2940' S of MP 222. Conc. 7-1-59
13214-31 44453 6-24-58 Houston County - - - - - - - - sta. 2940+58 to 2983+95

FIRST CIVIL DISTRICT
HOUSTON COUNTY, TENN.

SIXTEENTH CIVIL DISTRICT
BENTON COUNTY, TENN.

RIGHT OF WAY AND TRACK MAP
LOUISVILLE AND NASHVILLE R. R. CO.
MEMPHIS LINE
STATION 2921+46.79 TO STATION 3027+00

SCALE 1 INCH = 200 FT
OFFICE OF CHIEF ENGINEER
LOUISVILLE, KY

03-001

V25/29

V25-29

5-1