NO.	GRANTOR	GRANTEE	INSTRUMENT	DATE	RECORD	CURV NO.	REMARKS
1	I.S.Greer	N.C.& St.L.Ry.	Deed	May 14,1890	DB D-470-Aug.27,1890	45	
2	A.L.Lamb et al	N.C.& St.L.Ry.	Deed	June 7,1890	DB D-467-Aug.25,1890	65	
3	Levander Rubin	N.C.& St.L.Ry.	Deed	May 14,1890	DB D-473-Aug.26,1890	44	
4	F.C.Lamb	N.C.& St.L.Ry.	Deed	May 15,1890	DB D-472-Aug.26,1890	43	
5	L.J.Humble et al	N.C.& St.L.Ry.	Deed	May 17,1890	DB D-475-Aug.26,1890	42	
6	M.N.Lamb et al	N.C.& St.L.Ry.	Deed	June 13,1890	DB D-474-Aug.25,1890	41	
7	Caroline Reed by R.F.Farley,Guar	N.C.& St.L.Ry.	Condemnation	Oct. 12,1891	DB V-414-Oct.14,1891	40	
8	B.F.Lloyd	N.C.& St.L.Ry.	Deed	May 15,1890	DB D-475-Aug.26,1890	39	
9	Wyatt Humble et al	N.C.& St.L.Ry.	Deed	June 13,1890	DB D-475-Aug.26,1890	38	
10	B.F.Lloyd	N.C.& St.L.Ry.	Deed	May 15,1890	DB D-475-Aug.26,1890	37	
11	Polk Roberson	N.C.& St.L.Ry.	Deed	May 15,1890	DB D-475-Aug.26,1890	36	
12	Polk Roberson	N.C.& St.L.Ry.	Deed	Feb.8,1901	DB Z-421-Feb.12,1901	30	Note 1

Note 1- Deed also covers such additional width as is necessary for slopes, change of common roads and water courses.

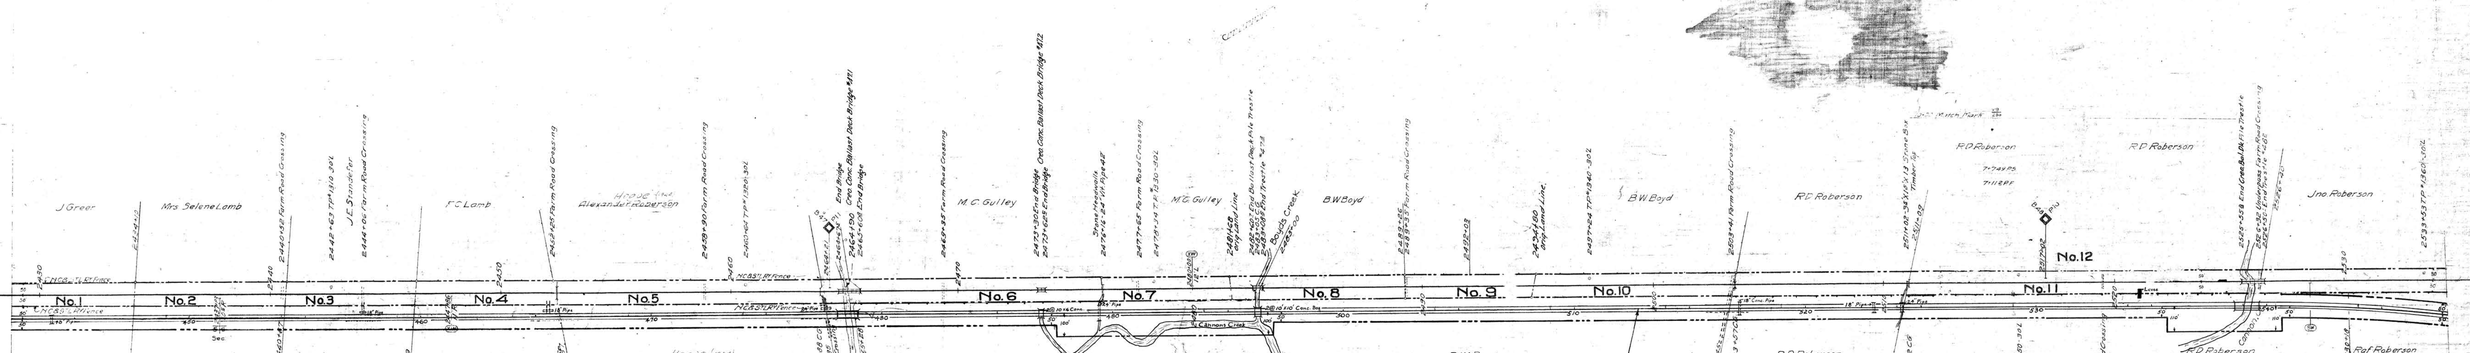

RIGHT-OF-WAY AND TRACK MAP

NASHVILLE, CHATTANOOGA AND ST. LOUIS RY.

SEQUATCHIE VALLEY BRANCH

STATION 2428+80 TO STATION 2534+40

SCALE, 1 IN.=200 FT. JUNE 30, 1916

Sheet No 25 of 31 sheets of Sequatchie Valley Branch from survey station 23 2880 to survey station 2554+40

Valuation Engineer

OFFICE OF CHIEF ENGINEER NASHVILLE, TENN.

M.P 46.3 to 48.3

04-002

V-9

23

706-D-24

BLEDSOE TENN.

AT PONTLEY JUNCTION