No.	GRANTOR	GRANTEE	INSTRUMENT	DATE	RECORD	CONTAINS	REMARKS
1	W.R.Pope	N.C.& St.L.Ry.	Condemnation	Dec.6,1893	DB 3-55-Jan.13,1902	12	
2	Pikeville Land & Improvement Co.	N.C.& St.L.Ry.	Deed	Aug.10,1891	DB 5-409-Oct.3,1891	11	
3	Pikeville Land & Improvement Co.	N.C.& St.L.Ry.	Deed	Nov. 4,1891	DB V-427-Nov.30,1891	10	
4	Roth Construction Company, Inc.	N.C.& St.L.Ry.	Contract	Feb. 12,1923	DB F-187-June 1,1923		Reverter to R.W.

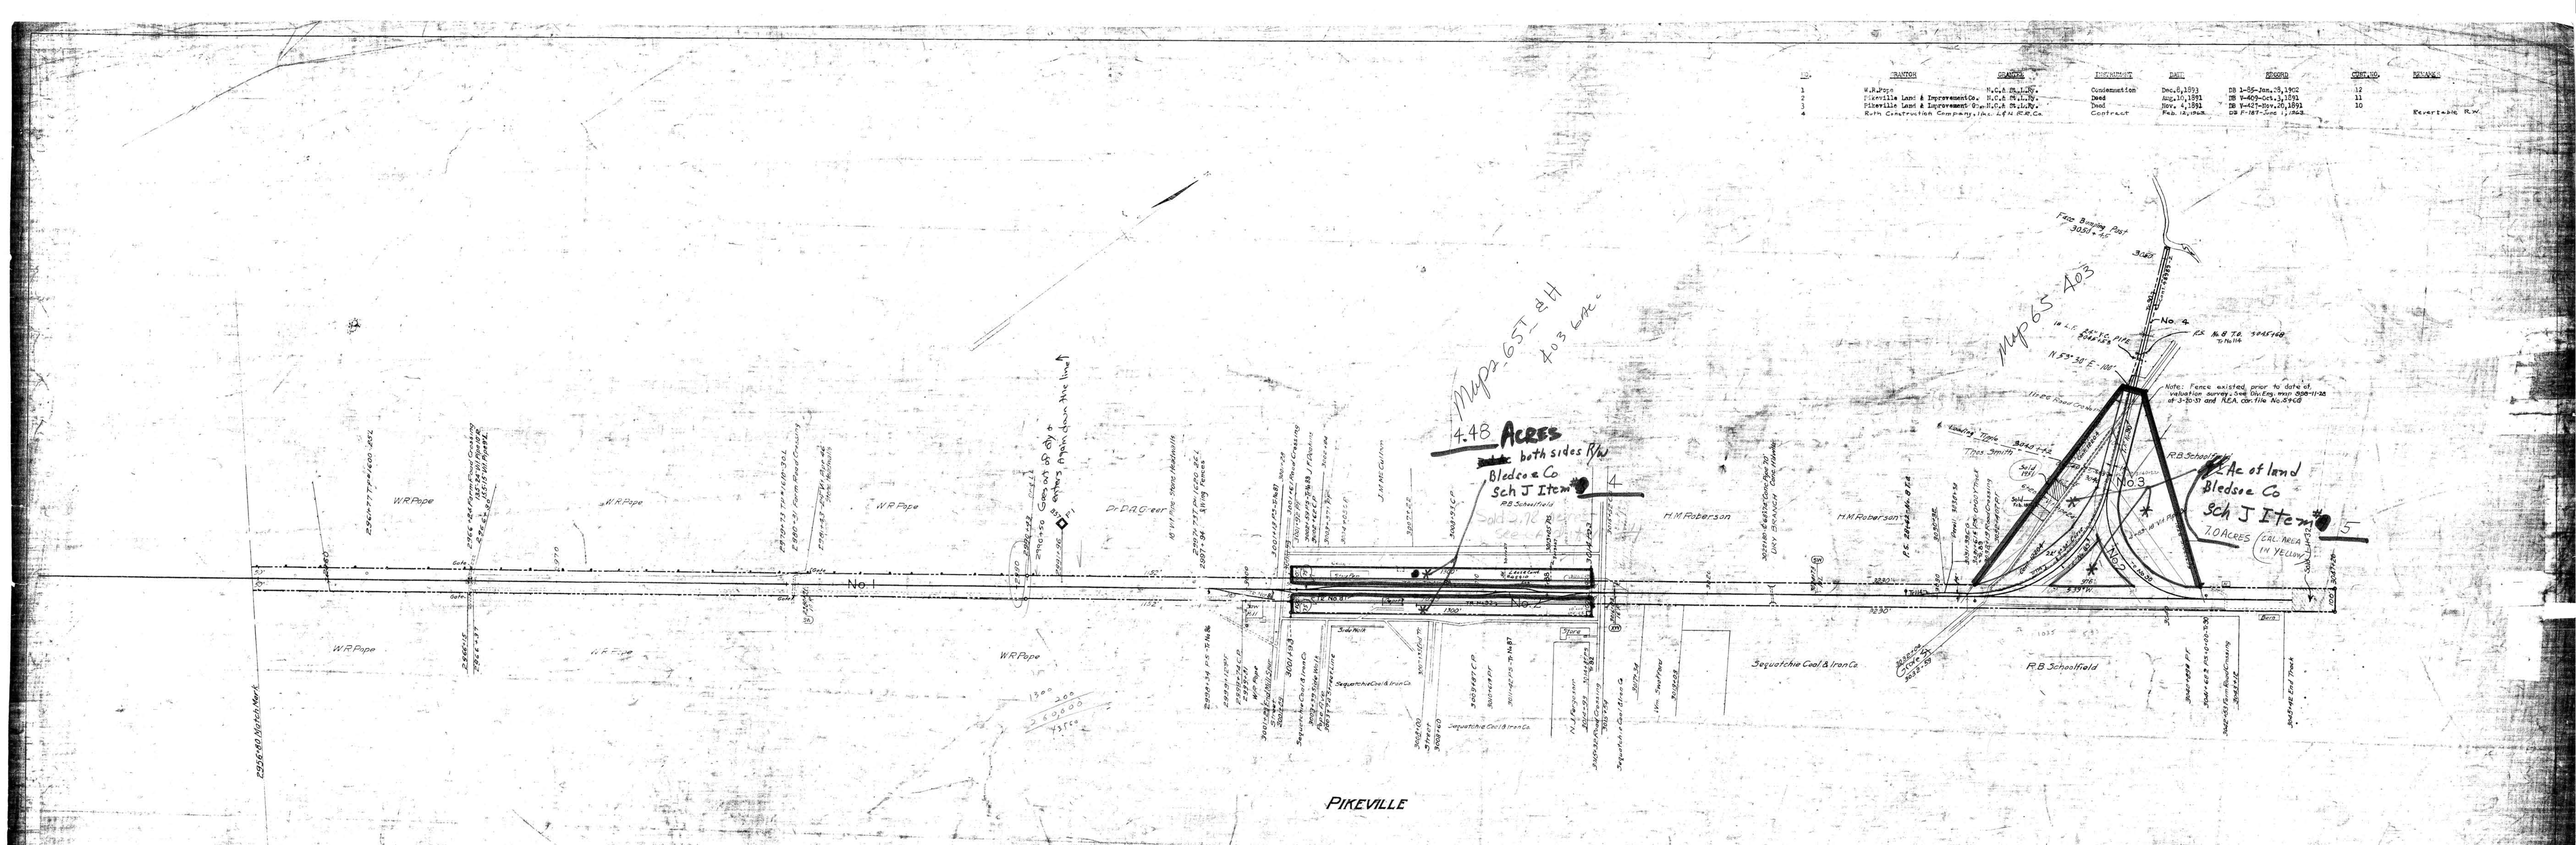

Cont. 44076	1-20-58	Alton L. Anderson – Ramp over beside trk. *86	Canc. 7-19-63
5726	5-5-58	Ralph E. Mills Co., Inc. – Const. of wye trk. with R.S. 3028+62 – User agree. 4-4-58	T.R. Akins & J.C. Hankins; Landon Brown
12204	5-1-58	" " " – Lease of land in Rm. 4 – 4-4-58	" "
14827	8-16-58	Landon C. Brown – Const. of ramp at Sta. 3010+30 & lease of 50' of trk. *86	Canc.
15504	8-21-59	White Tank Service – Lease of 5'x 30' space in freight room of depot	Canc. 7-31-61
25816	12-1-59	Cecil Morton – Lease of [illegible] strip land between [illegible]	
26089	2-3-60	Cecil Hitchcock – Truck scales – const. at sta. 3000+63	Canc.
26510	10-24-60	Johnny Hankins – [illegible] leading ramp – [illegible]	CAN. 10-29-65
29355-2	3-15-63	Roth Const. Co. Inc. – Operation and maintenance of [illegible]	CAN. 11-66
[illegible]	[illegible]	[illegible]	

706-D-29

BLEDSOE CO. TENN.

04-008

RIGHT-OF-WAY AND TRACK MAP

NASHVILLE, CHATTANOOGA AND ST. LOUIS RY.

SEQUATCHIE VALLEY BRANCH

Sch J Items #3 #4 #5

STATION 2956+80 TO STATION 3068+42

SCALE, 1 IN. = 200 FT. JUNE 30, 1916

Sheet No. 5 of 21 sheets of Sequatchie Valley Branch Form survey. Station 2956+80 Tracing No. 308-11-48

OFFICE OF CHIEF ENGINEER NASHVILLE

Division Engineer

M.P. 56.3 to 58.0

28