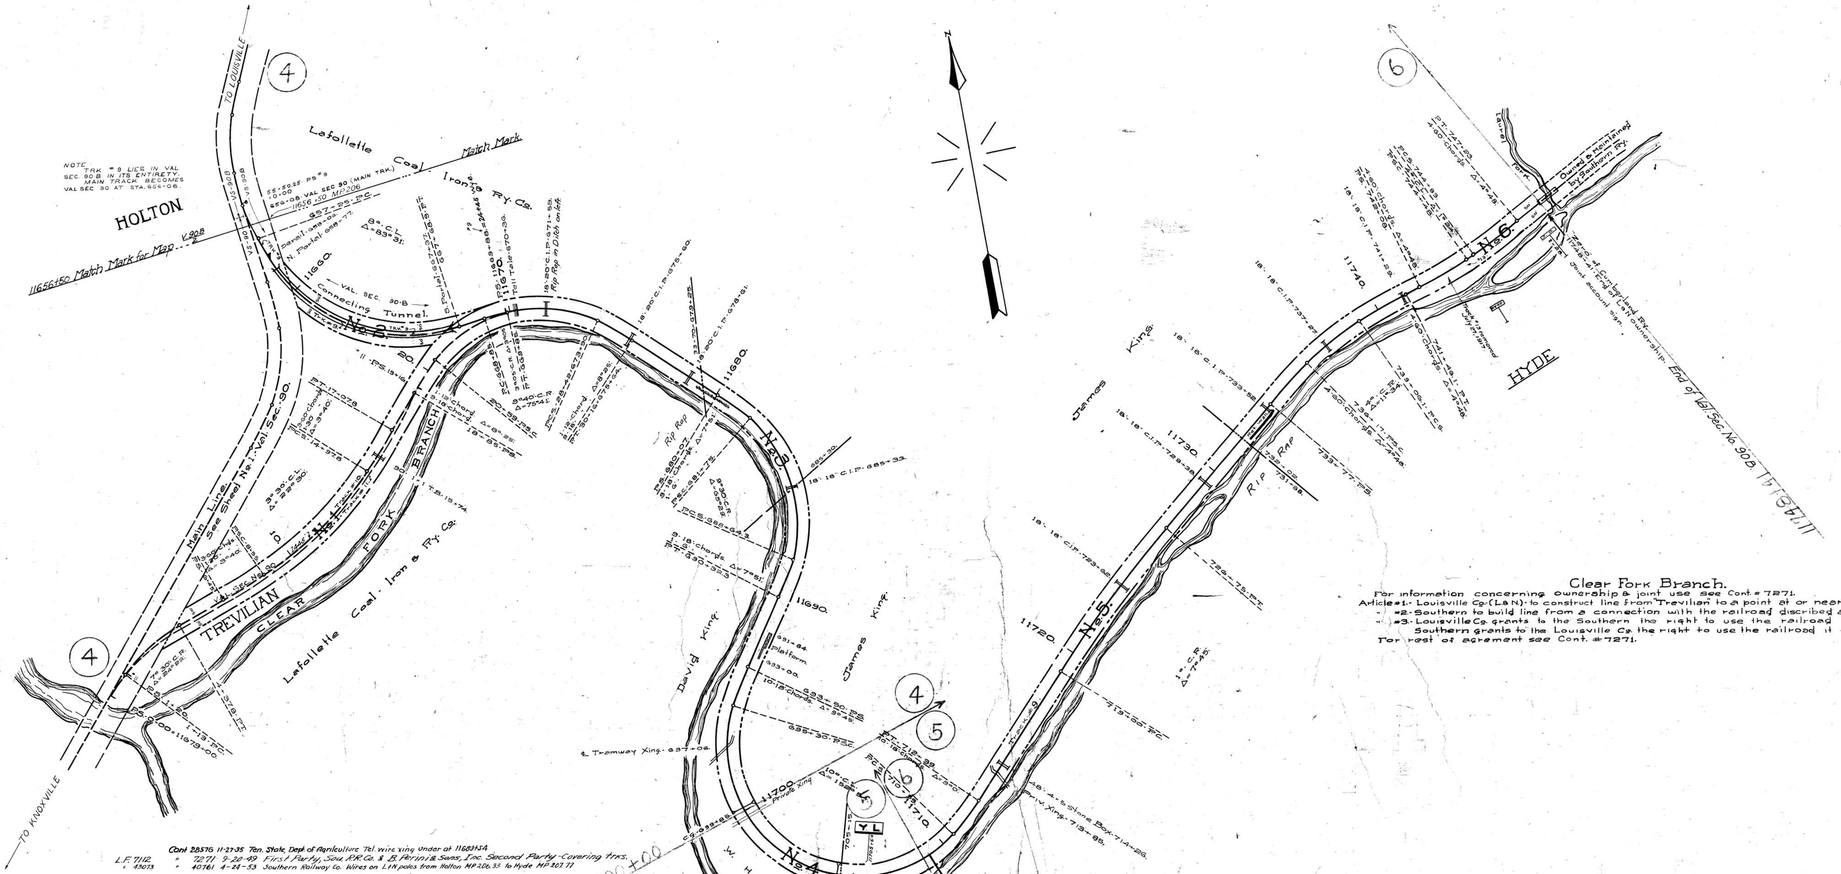

NOTE
TRK. # 9 LIES IN VAL. SEC. 90-B IN ITS ENTIRETY.
MAIN TRACK BECOMES VAL. SEC. 90 AT STA. 554+08.

Cont. 28576 11-27-35 Tenn. State, Dept. of Agriculture, Tel. wire xing under at 11683+24
L.F. 7112. " 72771 9-28-49 First Party, Sou. R.R. Co. & B. Perini & Sons, Inc. Second Party - Covering trks.
" 43073 " 40761 4-24-53 Southern Railway Co. Wires on L.T.N. poles from Holton MP 326.35 to Hyde MP 327.77

Clear Fork Branch.

For information concerning ownership & joint use see Cont. # 7271.
Article #1 - Louisville Co. (L&N) to construct line from Trevilian to a point at or near the confluence of Laurel Fork & Clear Fork.
" #2 - Southern to build line from a connection with the railroad described above (at Laurel Fork) to a point in the State of Ky.
" #3 - Louisville Co. grants to the Southern the right to use the railroad it constructed in Article # 1.
Southern grants to the Louisville Co. the right to use the railroad it constructed in article # 2.
For rest of agreement see Cont. # 7271.

Sheet No. 3 of 5 of Knoxville Division From survey station 11679+00 to survey station 11748+41

Valuation Engineer

RIGHT OF WAY AND TRACK MAP
LOUISVILLE AND NASHVILLE R. R. CO.
KNOXVILLE DIVISION
CLEAR FORK BRANCH
STATION 11679+00 TO STATION 11748+41
SCALE - 1 INCH = 200 FT. JUNE 30 1917.
OFFICE OF CHIEF ENGINEER
LOUISVILLE, KY.

007-004

V-908 3

90B-3

17-1