CAMPBELL COUNTY, TENN.

LA FOLLETTE. TENN.

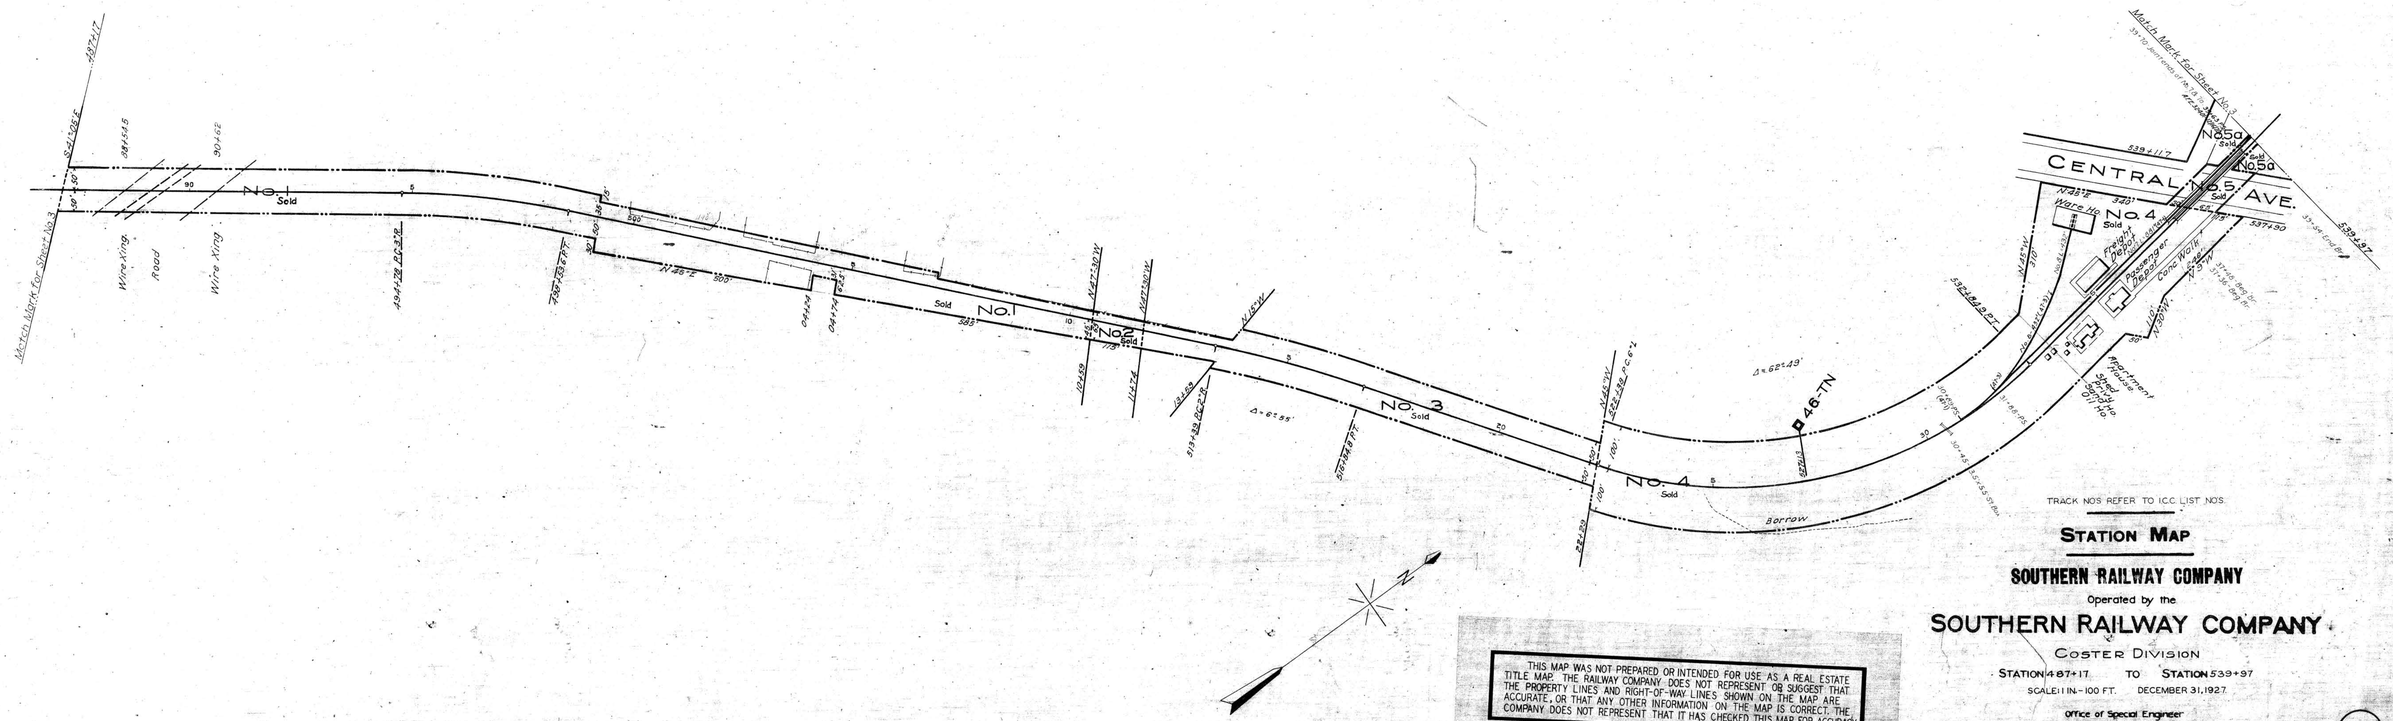

TRACK NOS. REFER TO I.C.C. LIST NOS.

STATION MAP

SOUTHERN RAILWAY COMPANY

Operated by the

SOUTHERN RAILWAY COMPANY

COSTER DIVISION

STATION 487+17 TO STATION 539+97

SCALE: 1 IN. - 100 FT. DECEMBER 31, 1927.

Office of Special Engineer
Washington, D.C.

THIS MAP WAS NOT PREPARED OR INTENDED FOR USE AS A REAL ESTATE TITLE MAP. THE RAILWAY COMPANY DOES NOT REPRESENT OR SUGGEST THAT THE PROPERTY LINES AND RIGHT-OF-WAY LINES SHOWN ON THE MAP ARE ACCURATE, OR THAT ANY OTHER INFORMATION ON THE MAP IS CORRECT. THE COMPANY DOES NOT REPRESENT THAT IT HAS CHECKED THIS MAP FOR ACCURACY.

007-042

Abandoned Mar. 18, 1937.
A.F.E. 69517 5/37.

V-60e
S.3a

STATIONING REFERS TO I.C.C. INVENTORY CHAINAGE - 1916

Rev. Tracks corrected to Dec. 31, 1933