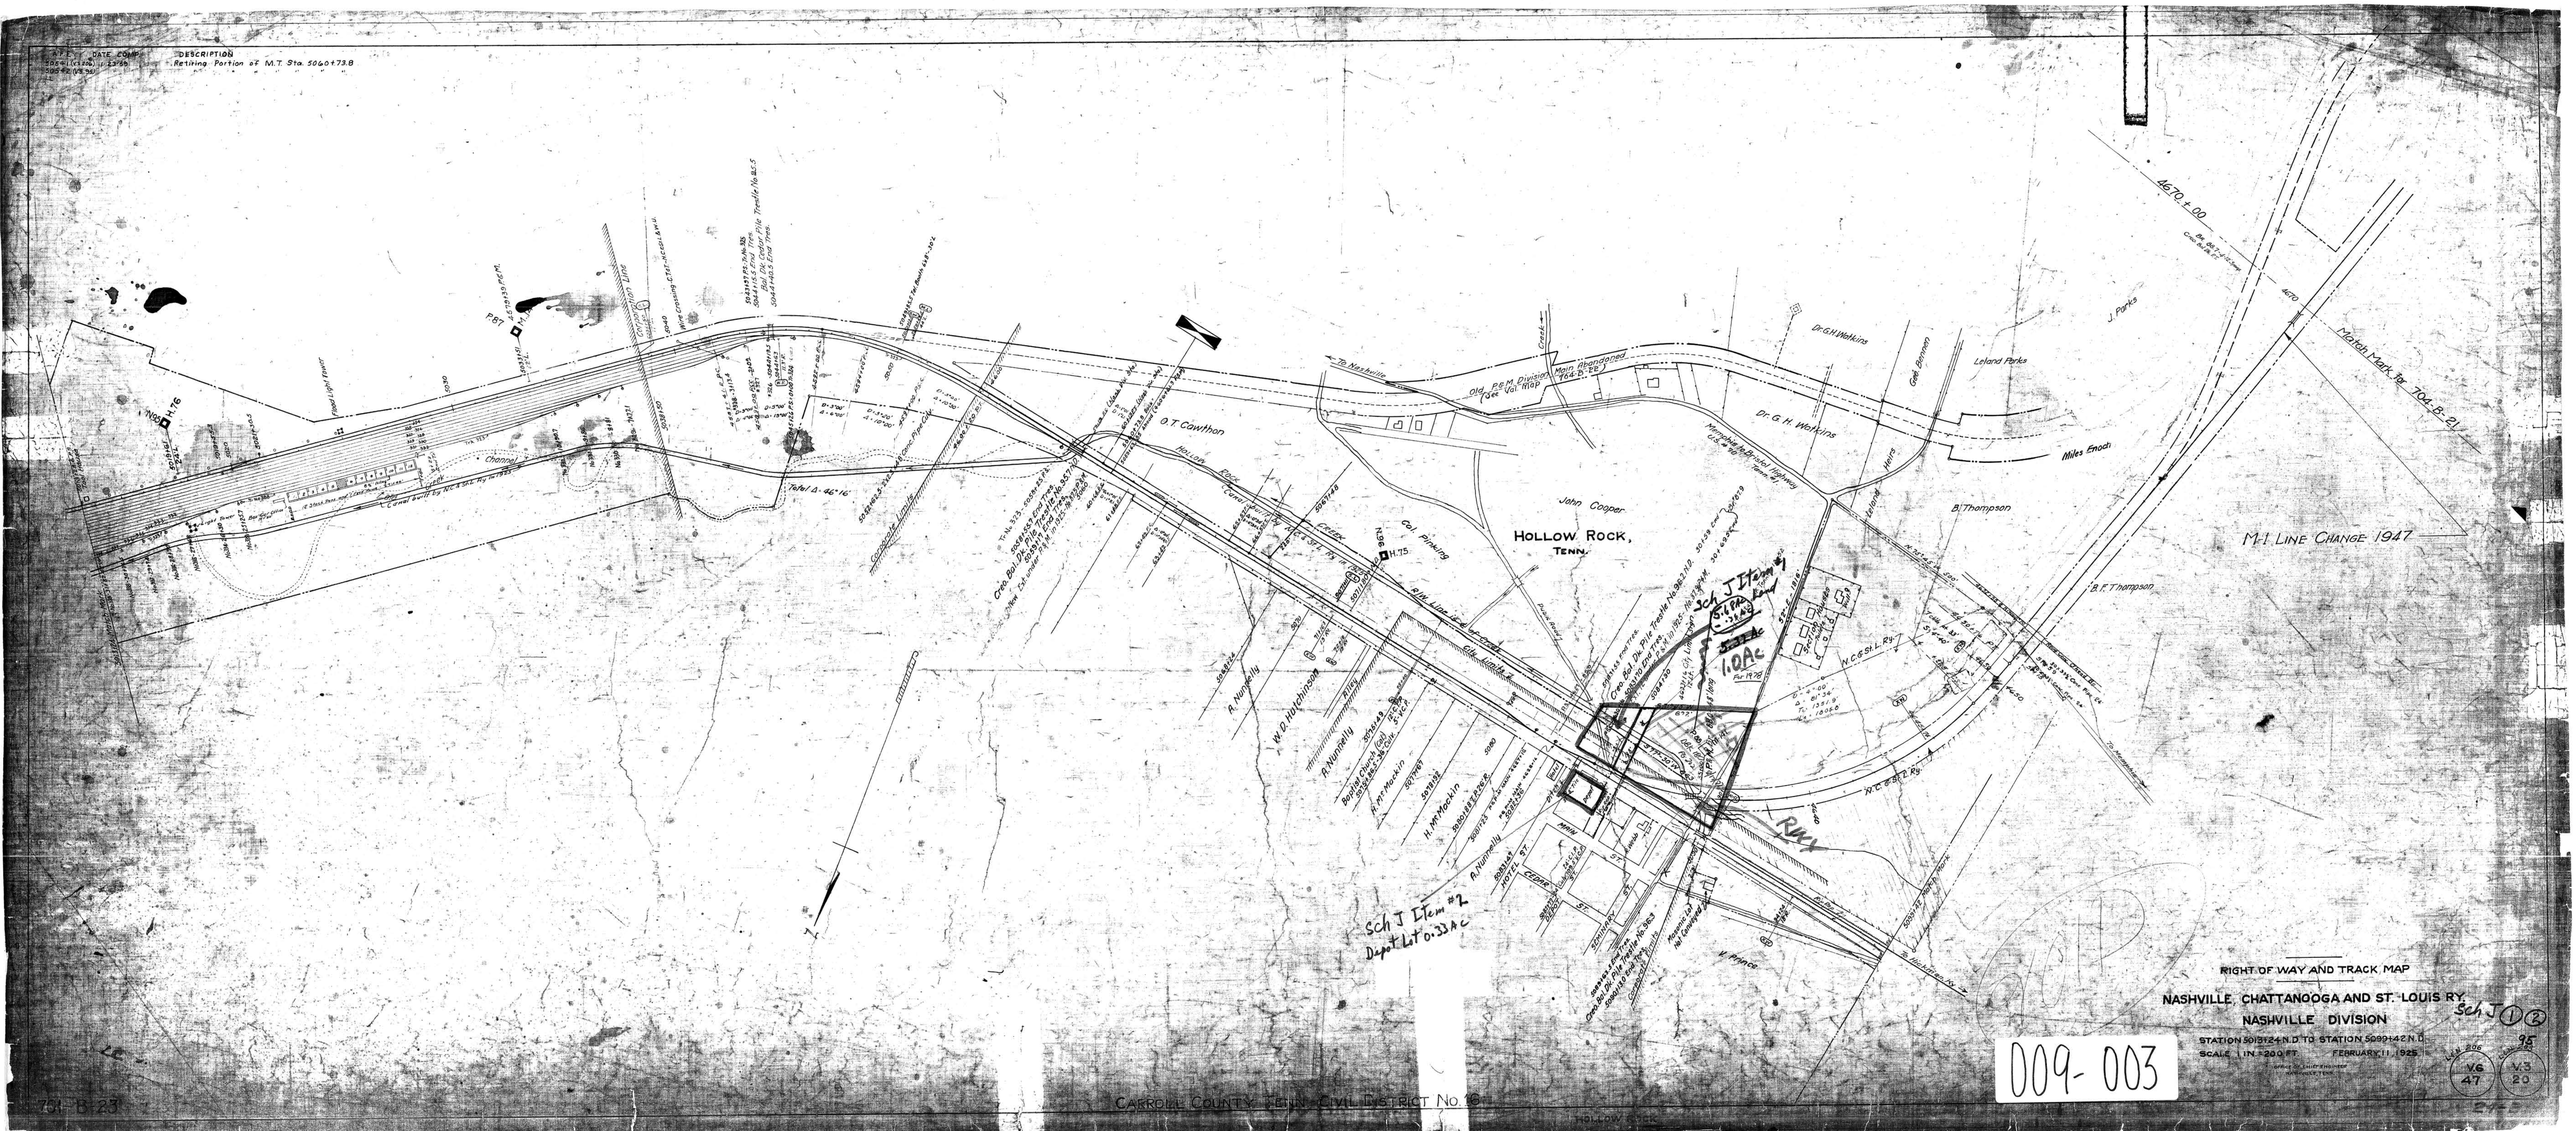

DESCRIPTION
Retiring Portion of M.T. Sta. 5060+73.8
HOLLOW ROCK, TENN.
John Cooper
O.T. Cawthon
Dr. G.H. Watkins
Leland Parks
Miles Enoch
B. Thompson
B.F. Thompson
M-1 LINE CHANGE 1947
Match Mark for 704-B-21
4670+00
Sch J Item #1
1.0Ac
Sch J Item #2
Depot Lot 0.33Ac
RIGHT OF WAY AND TRACK MAP
NASHVILLE, CHATTANOOGA AND ST. LOUIS RY.
NASHVILLE DIVISION
STATION 5013+24 N.D. TO STATION 5099+42 N.D.
SCALE 1 IN. = 200 FT.
FEBRUARY 11, 1925
Sch J 1 2
009-003
V.6 47
V.3 20
CARROLL COUNTY, TENN. CIVIL DISTRICT No. 16