A.F.E. No.	DATE	DESCRIPTION
60343	6-20-67	Ret Shelter at Sta. 4244+15

NO.	GRANTOR	GRANTEE	INSTRUMENT	DATE	RECORD	CUST. NO.	REMARKS
1	Mrs. Tennessee Green et al	P.T.& A.R.R.Co.	Condemnation	Sept.7,1891	Civ.Rec.Q-62-Circuit Court	3430	
2	L.F.Green et al	P.T.& A.R.R.Co.	Deed	Aug.10,1892	DB 22-344-Oct.14,1904	2310	
3	J.F.Sherwood	P.T.& A.R.R.Co.	Deed	June 27,1891	DB 11-71-Nov.12,1891	2287	
4	Jo.J.Lane	P.T.& A.R.R.Co.	Deed	June 27,1891	DB 11-77-Nov.12,1891	2293	
5	J.N.Lane	P.T.& A.R.R.Co.	Deed	June 27,1891	DB 11-65-Nov.12,1891	2282	
6	Ben Thompson	P.T.& A.R.R.Co.	Deed	Dec.26,1891	DB 22-339-Nov.12,1904	2306	

Also see deed 1883 J.W.Phillips to Louisville & Nashville Railroad Co. dated Dec.14,1895, Recorded DB 14, page 559.

NO.	GRANTOR	GRANTEE	INSTRUMENT	DATE	RECORD	CUST. NO.	REMARKS
7	J.B.Forrest	N.C.& St.L.Ry.	Deed	Nov.20,1902	DB 20-297-Dec.10,1902	2362	

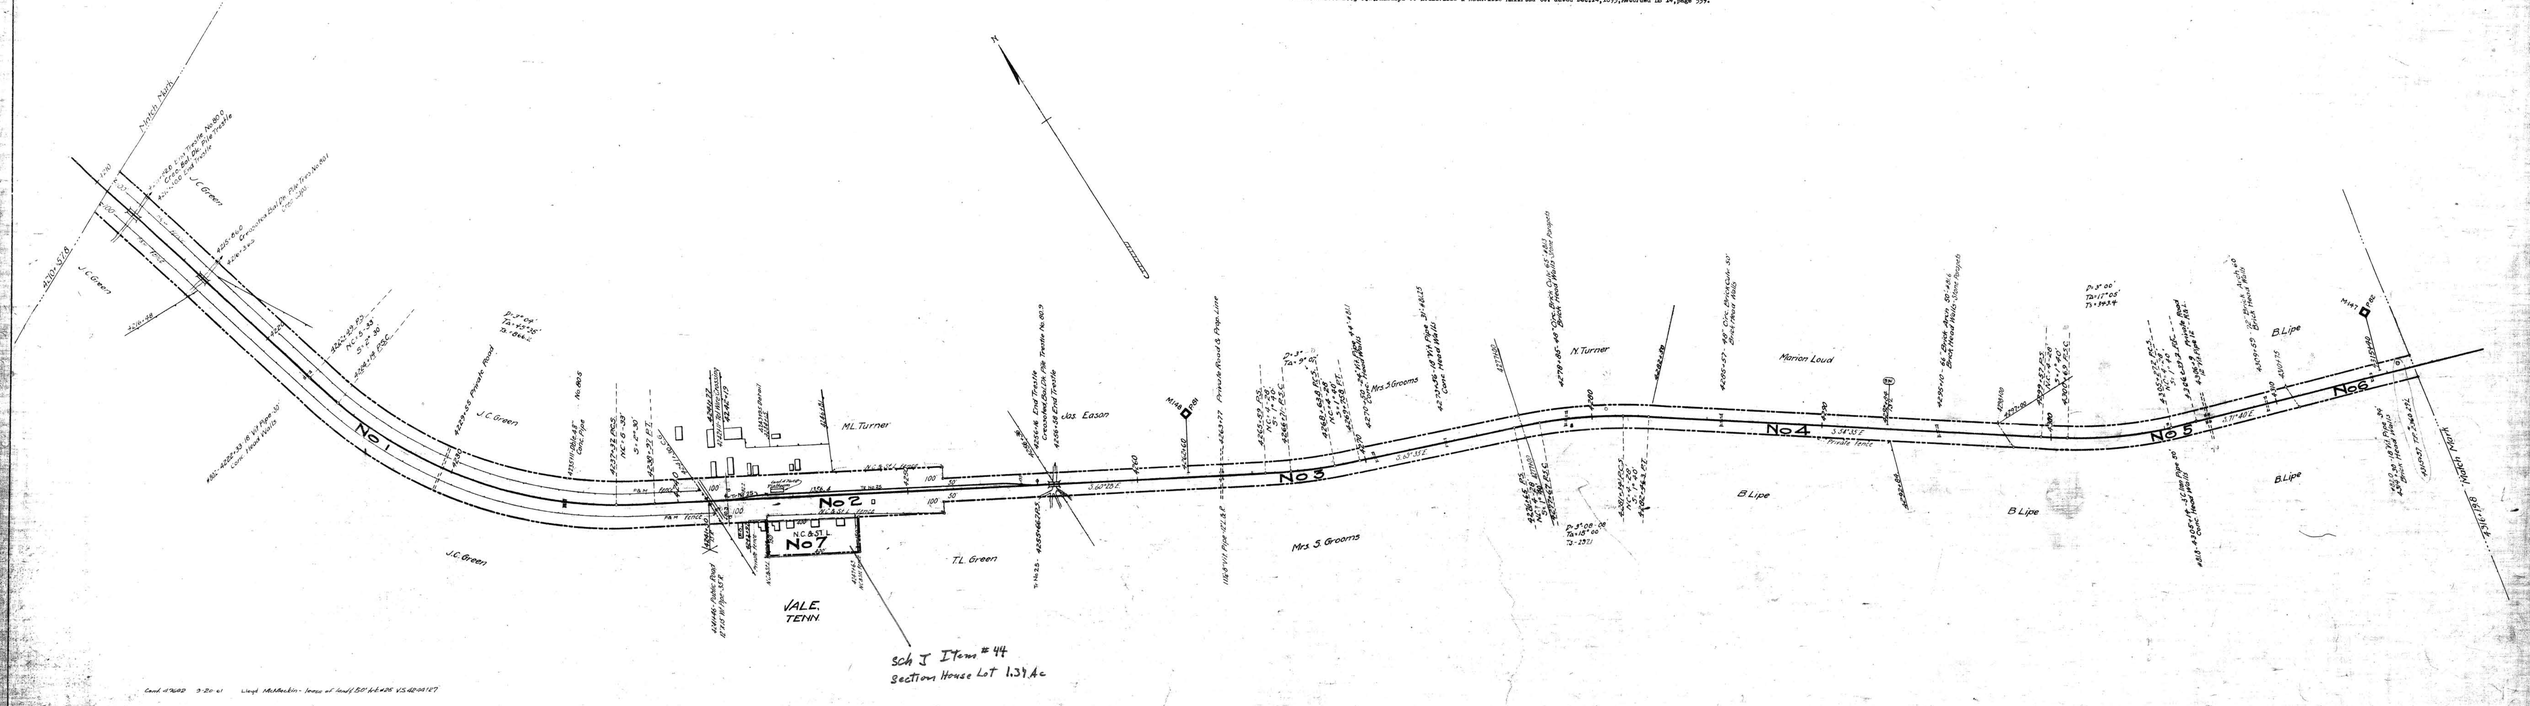

CARROLL Co., TENN.

RIGHT-OF-WAY AND TRACK MAP

LOUISVILLE & NASHVILLE R.R.

OPERATED BY THE

NASHVILLE, CHATTANOOGA AND ST. LOUIS RY.
PADUCAH & MEMPHIS DIV. Sch J (41)

STATION 4210+57.8 TO STATION 4316+19.8

SCALE, 1 IN. 200 FT. JUNE 30, 1916

OFFICE OF CHIEF ENGINEER
NASHVILLE, TENN.

M.P. 80.0 to 82.0

009-019

Sheet No. 17 of 93 Sheets of P.&M. Division from survey station 4210+57.8 to survey station 4316+19.8

Valuation Engineer

L+N 95

V. 3
17