NO.	GRANTOR	GRANTEE	INSTRUMENT	DATE	RECORD	CONT. NO.	REMARKS
1	J.R.Hodge	P.T.& A.R.R.Co.	None	1891			Title by possession
2	Eph Roland	P.T.& A.R.R.Co.	None	1891			Title by possession
3	J.R.Wenkle	P.T.& A.R.R.Co.	Deed	July 28,1891	DB 11-70-Nov.12,1891	2286	
4	F.H.Grisson et al	P.T.& A.R.R.Co.	Deed	July 28,1891	DB 11-73-Nov.12,1891	2289	
	Mrs.W.A.McMackin	P.T.& A.R.R.Co.	Deed	July 28,1891	DB 11-82-Nov.12,1891	2289-A	
5	B.F.Chambers	P.T.& A.R.R.Co.	Deed	Dec.7,1891	DB 22-342-Oct.15,1904	2309	
6	H.J.Allen	P.T.& A.R.R.Co.	None	1891			None 1
7	G.H.Watkins	P.T.& A.R.R.Co.	Deed	June 15,1892	DB 11-453-July 26,1892	2255	

Also see deed 1883 J.W.Phillips to the L.& N.R.R.Co. dated Dec.14,1895,Recorded DB 14-559.
NOTE 1-Charter width claimed under decisions of Tennessee Courts.

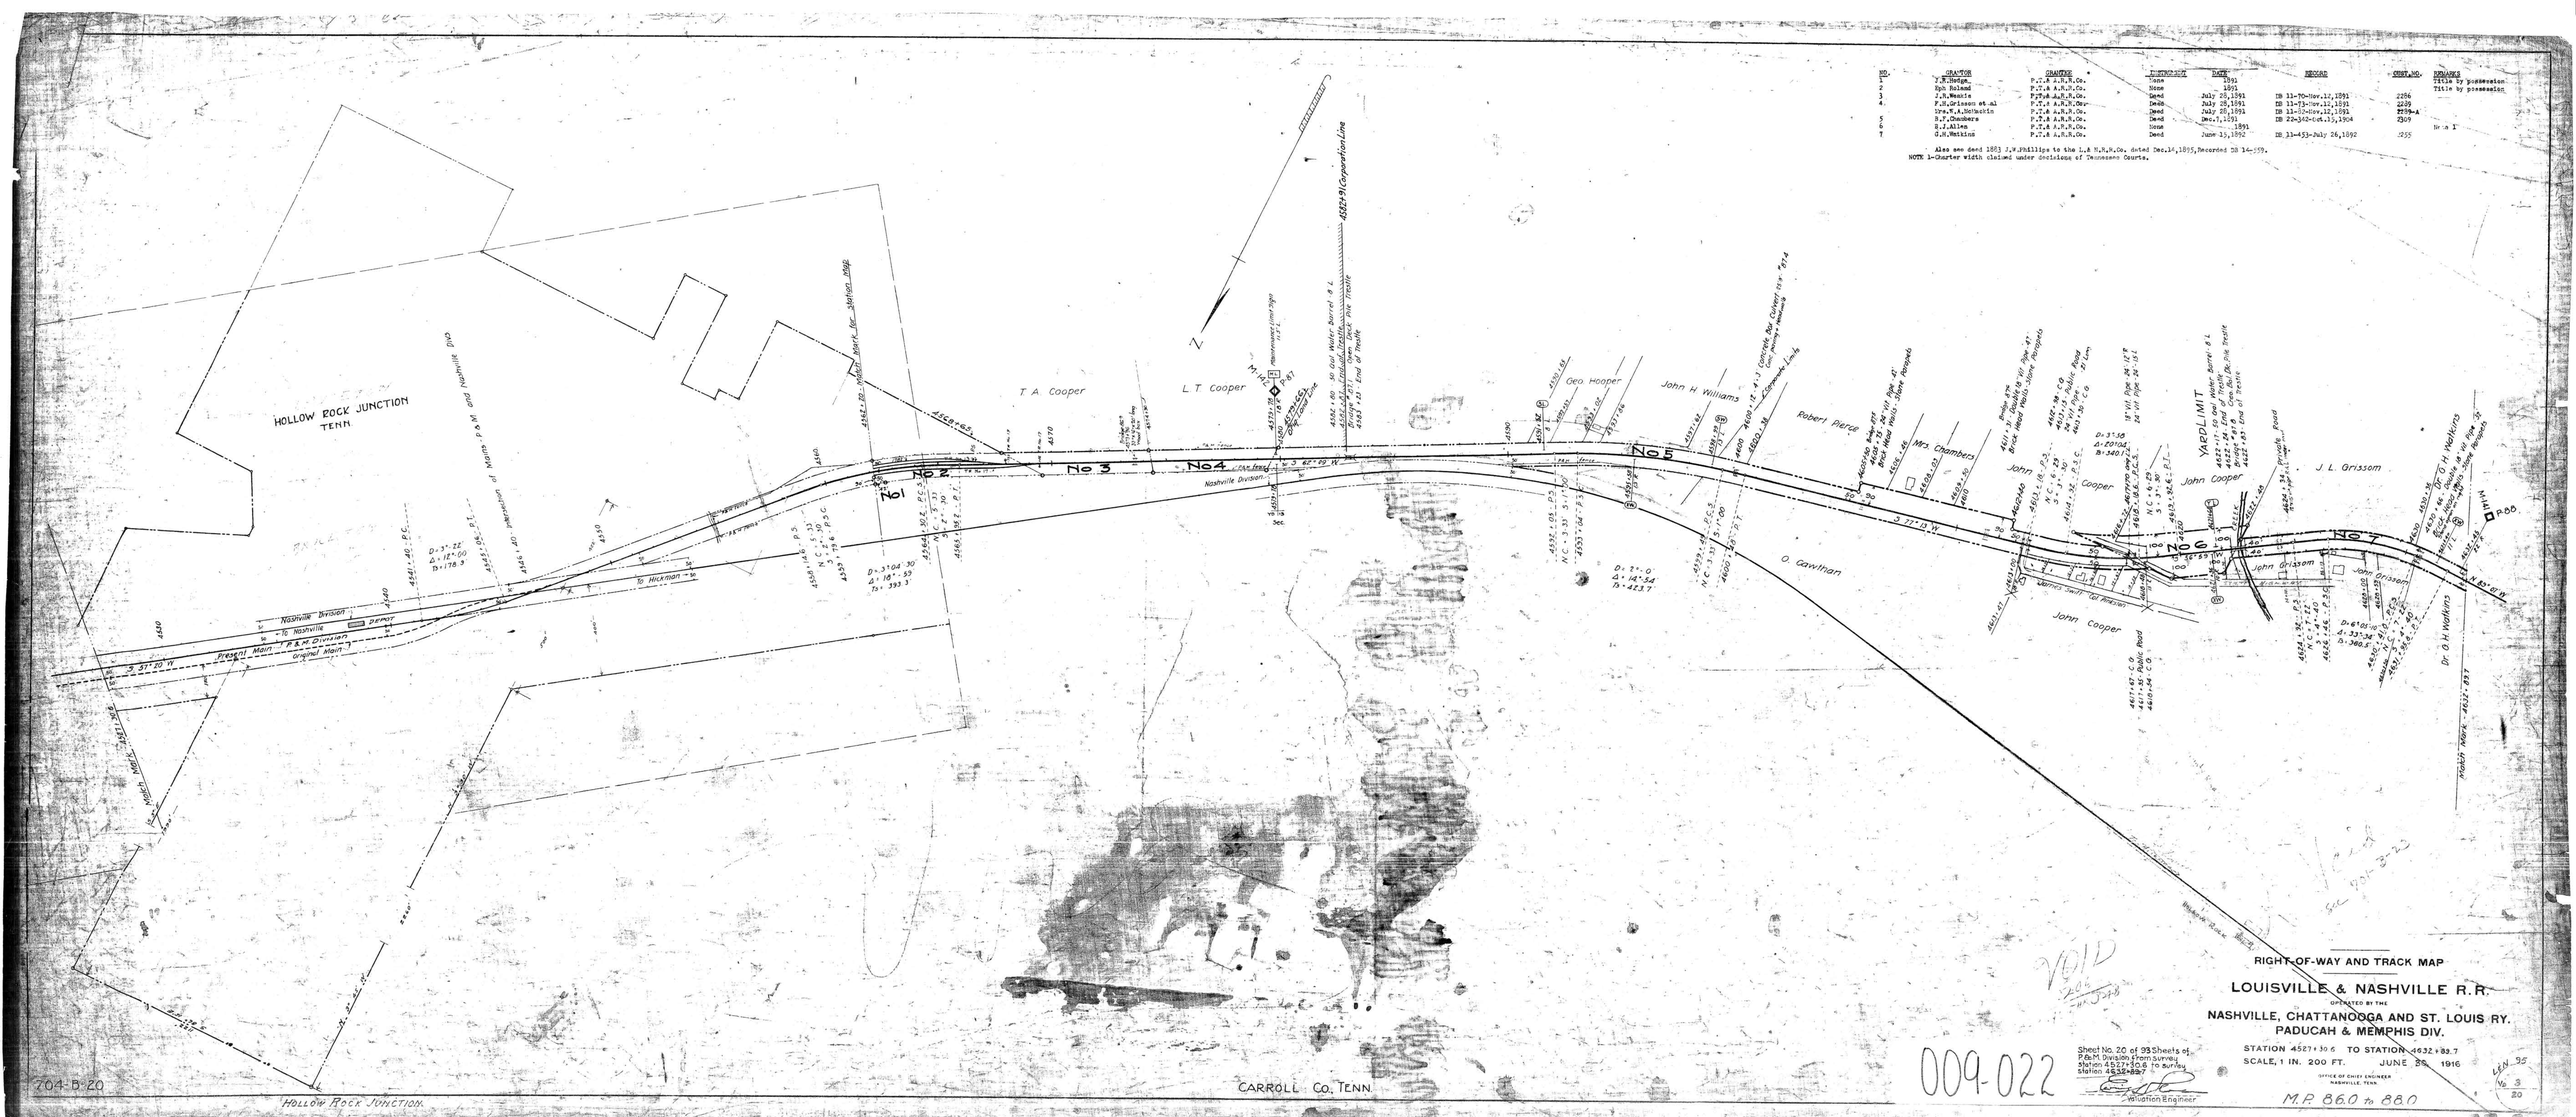

RIGHT-OF-WAY AND TRACK MAP

LOUISVILLE & NASHVILLE R.R.

OPERATED BY THE

NASHVILLE, CHATTANOOGA AND ST. LOUIS RY.
PADUCAH & MEMPHIS DIV.

STATION 4527+30.6 TO STATION 4632+89.7
SCALE, 1 IN. 200 FT. JUNE 28, 1916

OFFICE OF CHIEF ENGINEER
NASHVILLE, TENN.

M.P. 86.0 to 88.0

009-022

Sheet No. 20 of 93 Sheets of P.&M. Division from survey Station 4527+30.6 to survey Station 4632+89.7

Valuation Engineer

LEN 95
No. 3
20