NO.	GRANTOR	GRANTEE	INSTRUMENT	DATE	RECORD	CONT. NO.	REMARKS
1	Manless Williams	P.T.& A.R.R.Co.	Deed	June 14,1892	DB 11-465-July 26,1892	2247	
2	John Spellings	P.T.& A.R.R.Co.	Deed	June 20,1892	DB 11-450-July 26,1892	2252	
3	W.C.Reed	P.T.& A.R.R.Co.	Deed	June 14,1892	DB 11-472-July 26,1892	2274	
4	D.F.Benton	P.T.& A.R.R.Co.	Deed	May 28,1892	DB 11-445-July 26,1892	2247	½ interest
	H.J.Benton	P.T.& A.R.R.Co.	Deed	Aug.5,1893	DB 12-392-Aug.12,1893	2247-A	½ interest
5	J.W.Cawthon	P.T.& A.R.R.Co.	Deed	May 27,1892	DB 11-470-July 26,1892	2272	
6	W.R.Sherrill	P.T.& A.R.R.Co.	Deed	May 27,1892	DB 11-448-July 26,1892	2250	
7	John Spellings						
	B.F.Chambers et al	P.T.& A.R.R.Co.	Deed	May 31,1892	DB 11-449-July 26,1892	2251	

Also see deed 1883 J.W.Phillips to the Louisville & Nashville Railroad Co. dated Dec.14,1895,Recorded DB 14,page 559.

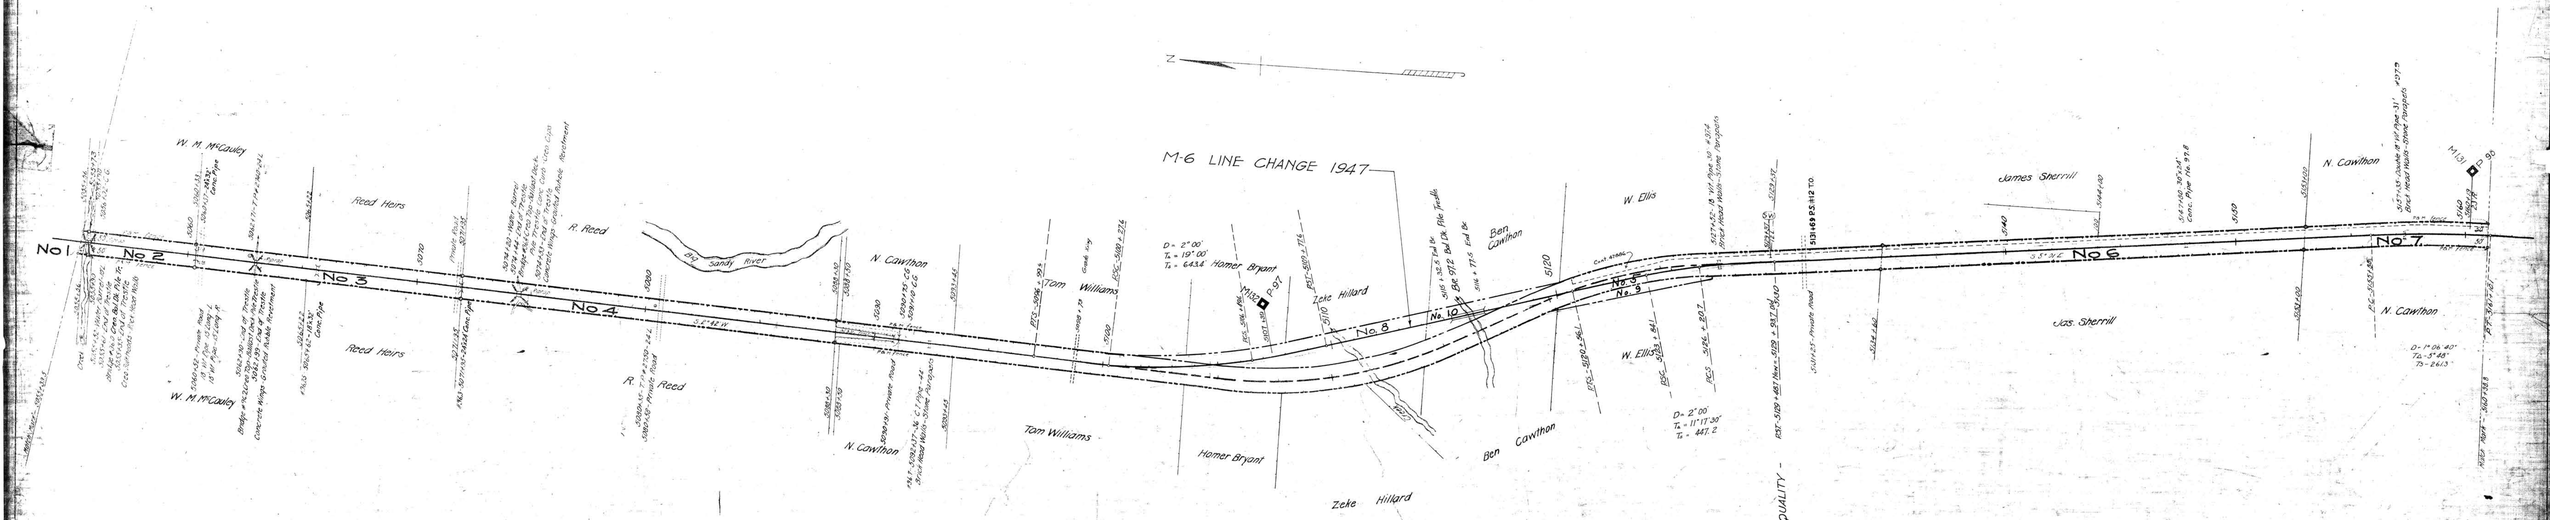

Cont. 47886 2-28-62 Dam Co Kemaster — Lease of Land 2.9 ac. See also Map 26

AFE No. 56010 Completion Date 5-13-63 Description of Changes Relocated T.O. T.L.#47 + V.S. 5168+63

RIGHT-OF-WAY AND TRACK MAP

LOUISVILLE & NASHVILLE R.R.

OPERATED BY THE

NASHVILLE, CHATTANOOGA AND ST. LOUIS RY.

PADUCAH & MEMPHIS DIV.

STATION 5055+39.5 TO STATION 5160+98.8

SCALE, 1 IN. 200 FT. JUNE 30, 1916

OFFICE OF CHIEF ENGINEER NASHVILLE, TENN.

Sheet No. 25 of 93 Sheets of P.&M. Division from survey station 5055+39.5 to survey station 5160+98.8

Valuation Engineer

M.P. 96.0 to 98.0

L&N 95

V. 3

25

704-B-25

CARROLL CO TENN

009-028