AFE 50676 11-24-58 Ref. Mail Crane
50610 9-15-58 Railroad Crossing Vs. Highway

No.	GRANTOR	GRANTEE	INSTRUMENT	DATE	RECORD	AMOUNT	REMARKS
1	John Spellings et al-W.F.Chambers et al	P.T.& A.R.R.Co.	Deed	May 31,1892	DB 11-446-July 26,1892	2251	
2	John Evans	P.T.& A.R.R.Co.	Deed	May 31,1892	DB 11-445-July 26,1892	2160	
3			Same				Title by prescription
4	John Evans	P.T.& A.R.R.Co.	Deed	Aug.25,1892	DB 22-340-Oct.15,1904	2307	
5	J.T.Spellings	P.T.& A.R.R.Co.	Deed	Aug.25,1892	DB 22-346-Oct.15,1904	2312	
6	John Evans	P.T.& A.R.R.Co.	Deed	Aug.25,1892	DB 22-340-Oct.15,1904	2307	
7	N.A.Spellings	P.T.& A.R.R.Co.	Deed	Aug.25,1892	DB 22-346-Oct.15,1904	2312	
8	W.P.Evans	P.T.& A.R.R.Co.	Deed	May 28,1892	DB 11-446-July 26,1892	2270	
9	W.L.Sanders	P.T.& A.R.R.Co.	Deed	May 28,1892	DB 11-446-July 26,1892	2240	
10	J.W.Thomason	P.T.& A.R.R.Co.	Deed	Nov 25,1892	DB 11-453-July 26,1892	2253	
11	Susan Brewsham	P.T.& A.R.R.Co.	Deed	Sep 30,1892	DB 11-446-July 26,1892	2240	

Also see deed 1883 J.W.Phillips to the Louisville and Nashville Railroad Company dated December 14,1893 Recorded DB 34,page 559.

No.	GRANTOR	GRANTEE	INSTRUMENT	DATE	RECORD	AMOUNT	REMARKS
12	John Evans	N.J.& St.L.Ry.	Deed	Nov.1,1905	DB 26-436-Apr.20,1906		
13	W.F.Hicks		Deed	Nov.1,1905	DB 26-437-Apr.20,1906	2314	

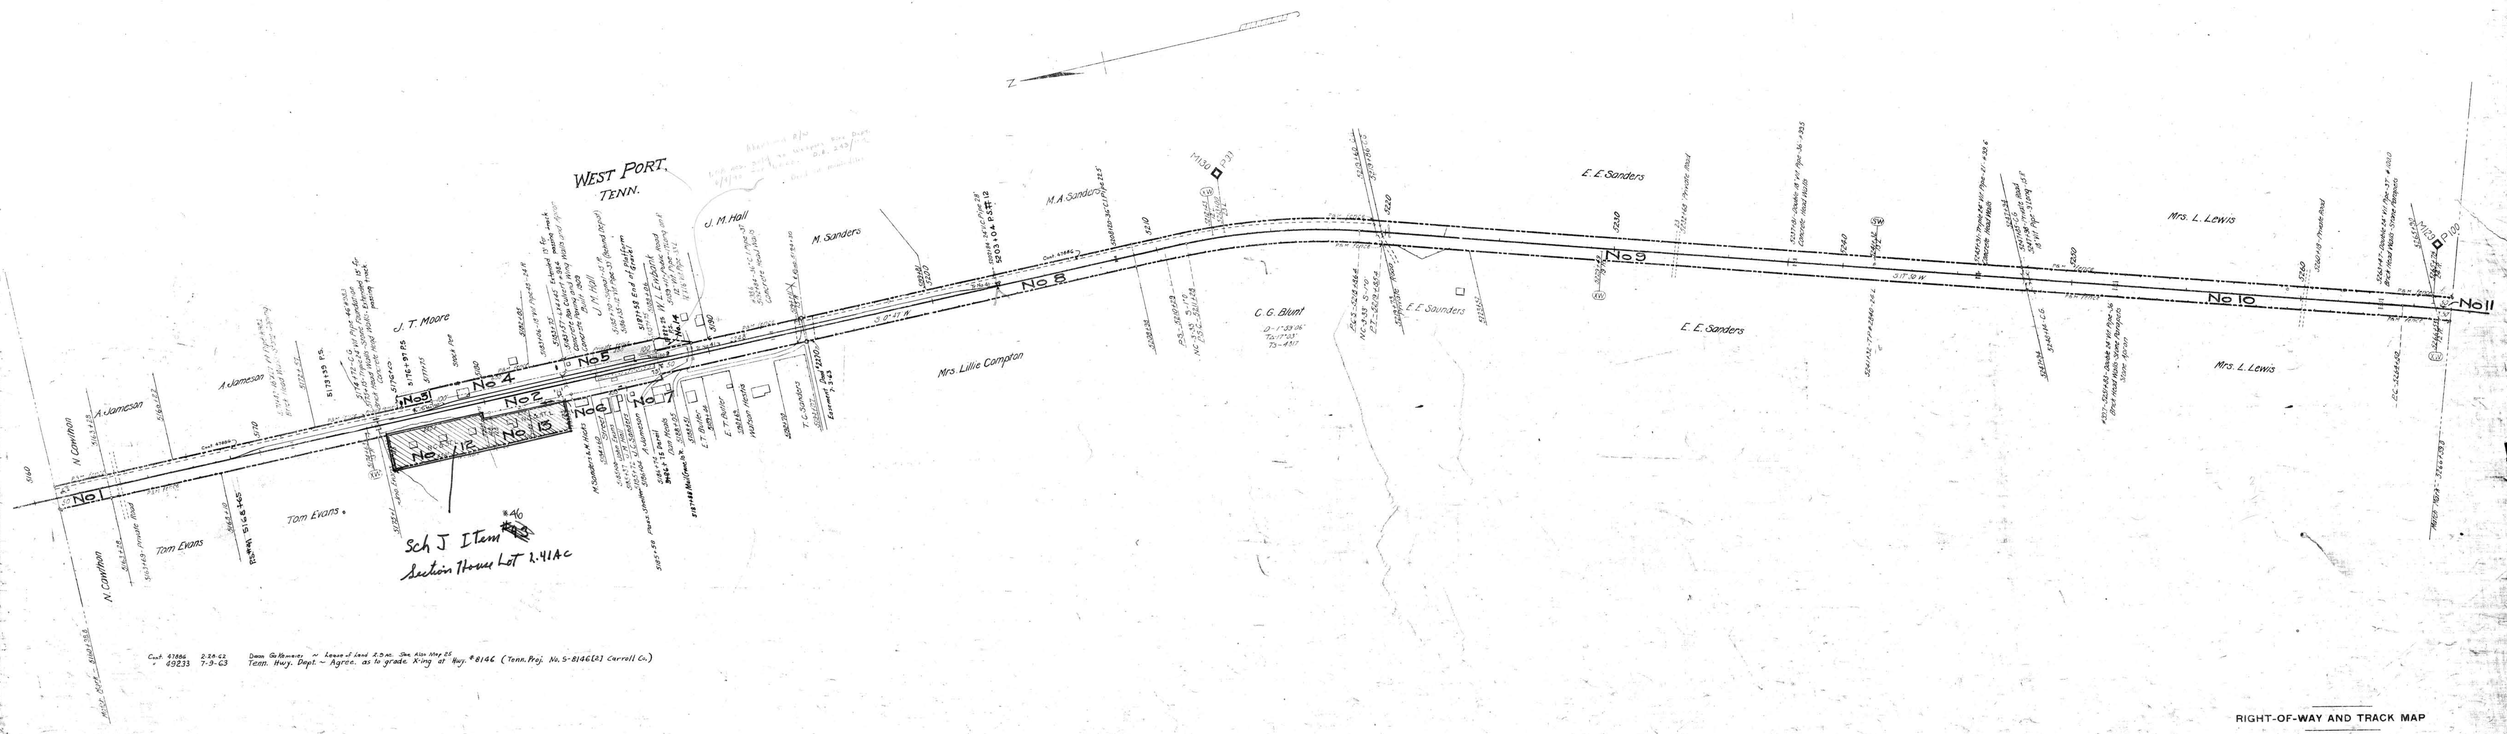

RIGHT-OF-WAY AND TRACK MAP

LOUISVILLE & NASHVILLE R.R.

OPERATED BY THE

NASHVILLE, CHATTANOOGA AND ST. LOUIS RY.
PADUCAH & MEMPHIS DIV. Sch J (13)

STATION 5160+98.5 TO STATION 5266+53.0

SCALE, 1 IN. = 200 FT. JUNE 30, 1916

OFFICE OF CHIEF ENGINEER
NASHVILLE, TENN.

Sheet No. 26 of 93 Sheets of P.&M. Division from survey station 5160+98.5 to survey station 5266+53.0

Valuation Engineer

009-029

M.P. 98.0 to 100.0

CARROLL CO. TENN.

704-C-1

17-2