No.	GRANTOR	GRANTEE	INSTRUMENT	DATE	RECORD	CURT.NO.	REMARKS
1	Susan Beechen	P.T.& A.R.R.Co.	Deed	May 30,1892	DB 11-444-July 26,1892	2246	
2	T.T.Haywood	P.T.& A.R.R.Co.	Deed	Jan.17,1903	DB 22-345-Oct.15,1904	2311	
3	J.A.Haywood et al	P.T.& A.R.R.Co.	Deed	Sept.15,1898	DB 18-374-Oct.6,1898	2301	
4	O.V.Small	P.T.& A.R.R.Co.	Deed	May 30,1892	DB 11-452-July 26,1892	2154	
5	C.A.Bryant	P.T.& A.R.R.Co.	Deed	May 30,1892	DB 11-459-July 26,1892	2242	
6	R.J.Hill	P.T.& A.R.R.Co.	Deed	May 30,1892	DB 11-460-July 26,1892	2261	
7	R.J.Hill	P.T.& A.R.R.Co.	Deed	May 14,1895	DB 14-28-May 29,1895	2278	

*Also see deed 1883 J.V.Phillips to the Louisville & Nashville Railroad Co. dated Dec.14,1895,Recorded DB 14,page 359.

No.	GRANTOR	GRANTEE	INSTRUMENT	DATE	RECORD	CURT.NO. REMARKS
8	Sen-Thompson	U.C.& St.L.Ry.	Deed	Apr.8,1904	DB 22-305-Apr.30,1904	2305 Sold 2-11-29

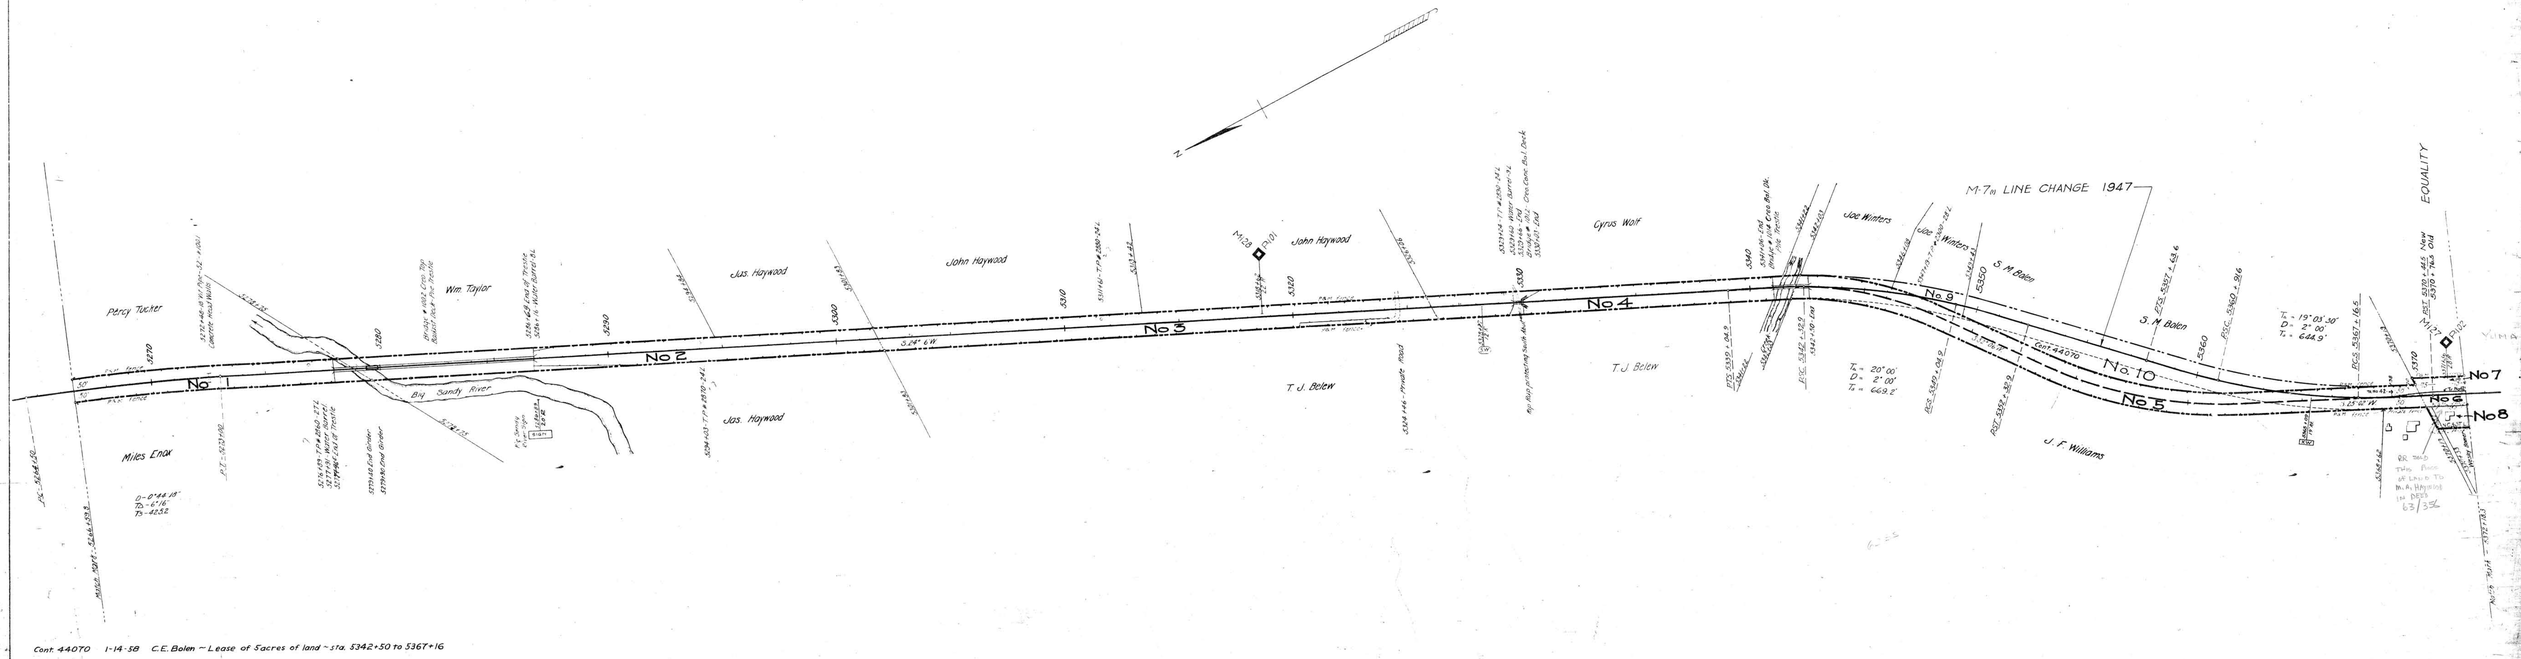

Cont. 44070 1-14-58 C.E. Belen — Lease of 5 acres of land ~ sta. 5342+50 to 5367+16

RIGHT-OF-WAY AND TRACK MAP

LOUISVILLE & NASHVILLE R.R.

OPERATED BY THE

NASHVILLE, CHATTANOOGA AND ST. LOUIS RY.,
PADUCAH & MEMPHIS DIV.

STATION 5266+59.5 TO STATION 5372+16.3

SCALE, 1 IN. 200 FT. JUNE 30, 1916

OFFICE OF CHIEF ENGINEER
NASHVILLE, TENN.

M.P. 100.0 to 102.0

Sheet No. 27 of 93 Sheets of P&M Division from surveyed station 5266+59.5 to surveyed station 5372+16.3

Valuation Engr.

009-030

CARROLL CO. TENN.

704-C-2

17-2