A.F.E. No	Date Completed	Description of Change.
1480	Dec. 22, 1932	Const of new comb. station & track "195 stockyard 657"
"	" 6 1937	Sold J&A to Rosa Argo. Not in basic inv.
24798	" 21 1938	Add Stock yard and chute.
34190	11-3-1945	Trans of NFB to Class 4 Land.
38832	7-21-1949	Ref. Fruit Sheds

No	Grantor	Grantee	Instrument	Date	Record	Cust No.	AFE	Remarks
6R	W. Cody Foster	L. & N.	Deed	12-30-33	D.B. 61 P. 432	19-34	132.42	
9				10-16-37				

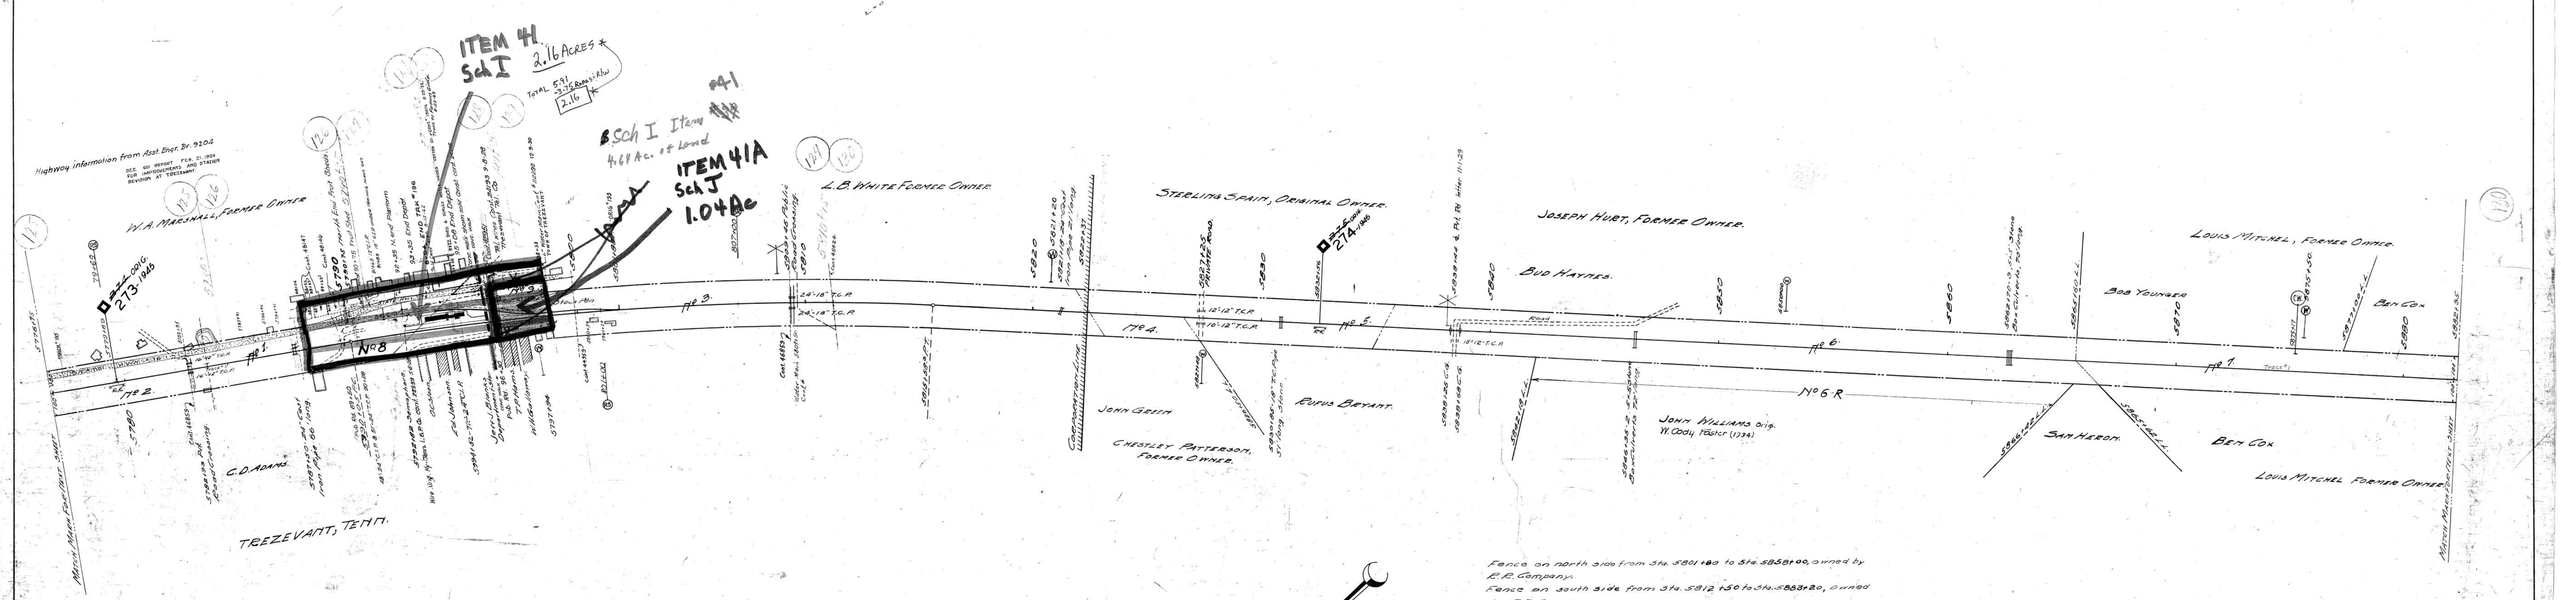

Fence on north side from Sta. 5801+80 to Sta. 5858+00, owned by R.R. Company.
Fence on south side from Sta. 5812+50 to Sta. 5883+20, owned by R.R. Company.

Cont. 29197 8-16-36 Jas. W. Windle new fence on right 50' over from ℄ mt. 5776+94 - 5782+04
Cont. 35182 10-18-46 Trezevant Produce Co - Lease of space 10x20 in Frt Rm of depot Trezevant Tenn.
Cont. 35182 10-18-46 Henry I. Siegel Co. - Lease of space 20'x28' in Frt Rm of Depot, Trezevant Tenn. Memo Est. to 8-31-51

Cont. 24404	9-2-33	Trezevant Gin Co. 4x30' Elec. on par & Station 5791+46 "K"		
"	23925	7-20-31	Ky. Tenn. Light & Power Co. Line xing 9243 and across highway.	
"	28625	12-31-35	H.T. Williamson Tank and pipe line on Tenn of 5798+14 on extreme right. Canc. 11-26-43	
"	28661	2-2-36	Town of Trezevant Light Supports on Rwy. across Hwy. "78 on left. 5793+97	
"	28684	1-28-36	Patrick Lbr. Co. 40x80 warehouse on left "135' from ℄ mt. 5788+92 to 5789+32. Canc. 1937	
"	29325	3-9-37	Yates Bros. Tim. Washing rack for Outside 18' to R. at 5791+92 and 63' to R. at 5798+11 Cancelled 5-26-44	
"	16802	8-30-37	Trezevant Gin Co. wagon scales 162' left 14+136 at Sta 5791+34	
	16836	8-2-38	Duke Bryant lease of land beyond elev. 18' x 6+64 from 5798+10 to 5798+74 at 5791+02	Canc. 6-1-63
	24418	11-5-45	Trezevant Lumber Co. Lease of Part of Rm in 8-60x120 - 162' left of ℄ Sta. 5789+50 to 5790+10 Canc.	
	15460	7-18-46	Sinclair Oil Co. on Lot 28 & 29 Blk 5 Sta. 5788+00 - Sta. 5788+40 Canc.	
L.F. 10775	35182-2	10-18-46	Henry I. Siegel Co. 20'x20' space on Frt. Platform Ext. to 8-31-48	
	35182-1	10-18-46	Trezevant Produce Co. 10'x40' Space, in Frt. Room of Depot	
L.F. 4254 Cont.	15876	2-2-53	Grayson Gin Co. Enlargement office heating and wash. 2 of Lot 5784+91 Canc.	
" 43509	42051	6-12-56	West Carroll Public Utility District - 8 mos (Max. under Sta. 5796+61)	
" 43501	42051	7-9-57	Tenn-S-Wa Lease / 10.03 ac of 9.486 AC of land at Sta. 5792+20. Canc. 12-4-63	
"	44956	12-8-58	West Tenn Tel Corp - Wire Under In Sta. 5783+65 - Canc 5-21-68	
"	44959	12-8-58	" " " " - Wire Xing Sta. 5799+95	
"	45344	8-10-59	City of Trezevant - Lease of 23.506" , sta. 5796+53 to 5798+83	
"	46424	12-5-60	Cahoil County Electrical Dept - Wire Xing over Sta. 5811+25	
"	46859	9-12-60	City of Trezevant - Water line X-ing at Sta. 5781+83, 5796+42, & 5809+33	
L.F. 31804	48166	6-4-62	Bulk Fuels & Sec. Below (Trezevant Gin Co.) Lease of 1 Rt. Land Begining at Sta. 5788+257	
L.F. 47148	48167	6-7-62	Ray Watkins (Trezevant Implement Company) Lease of 7,236.43 Sq. Ft. Land Begining at Sta. 5788+104	
"	50821	1-7-65	American Agriculture Chemical Co. - Lease 50' of trk. in Bldg	

Sheet 119 56 of 111 of Memphis Line from Survey Station 5776+75 to Survey Station 5882+35

Valuation Engineer

RIGHT OF WAY AND TRACK MAP
LOUISVILLE AND NASHVILLE R. R. CO.
MEMPHIS LINE

STATION 5776+75 TO STATION 5882+35

SCALE 1 INCH = 200 FT.

OFFICE OF CHIEF ENGINEER
LOUISVILLE, KY.

Sch I (39)

009-039

V.2.5. 55.

25-56

4-A