HARDEMAN COUNTY, TENN.

NUMBER	GRANTOR	GRANTEE	INSTRUMENT	DATE	RECORD	CUSTODIAN'S NUMBER	REMARKS
1.	E. & S. Ritchie	G. M. & N. R. R. CO.	Wty. Deed	Apr. 5, 1917.	C-3, 233, May 31, 1917.	61	
2.	Jessee Scoggins	" "	" "	" 6, "	" 235, " " "	62	
3.	J. D. Siler	" "	" "	" 5, "	" 240, " " "	63	
4.	T. N. Scoggins	" "	" "	" 5, "	" 242, " " "	64	
5.	J. W. Garrett	" "	" "	" 5, "	" 237, " " "	65	Regular R. W. 150'
6.	" "	" "	" "	Oct. 8, "	" 635, Nov. 21, "	C	Station Grounds. Siler
7.	Josiah Siler	" "	" "	Apr. 5, "	" 229, May 31, "	66	R.W. 100'
8.	" "	" "	" "	Oct. 8, "	" 631, M 21, "	D	Extra Ground.
9.	T. O. Siler	" "	" "	Apr. 5, "	" 227, May 31, "	67	
10.	J. W. Thomas	" "	" "	" "	" 225, " " "	68	

Note: For Continuation See Schedule — Chester Co.

NUMBER	GRANTOR	GRANTEE	INSTRUMENT	DATE	RECORD	CUSTODIAN'S NUMBER	REMARKS
11.	J. A. Rush	G. M. & N. R. R. CO.	Wty. Deed.	Apr. 6, 1917.	22, 320, May 30, 1917.		
12.	" "	" "	" "	May 15, 1919	24, 583, " 27 "	A	
13.	G. H. Harris	" "	" "	Apr. 5, 1917	26, 323, " 10 "	2	
14.	A. J. Holloway	" "	" "	" 6 "	" 326, " " "	3	
15.	J. B. Naylor	" "	" "	" "	" 329 " " "	4	
16.	Included in Parcel No. 1, Next Sheet.						

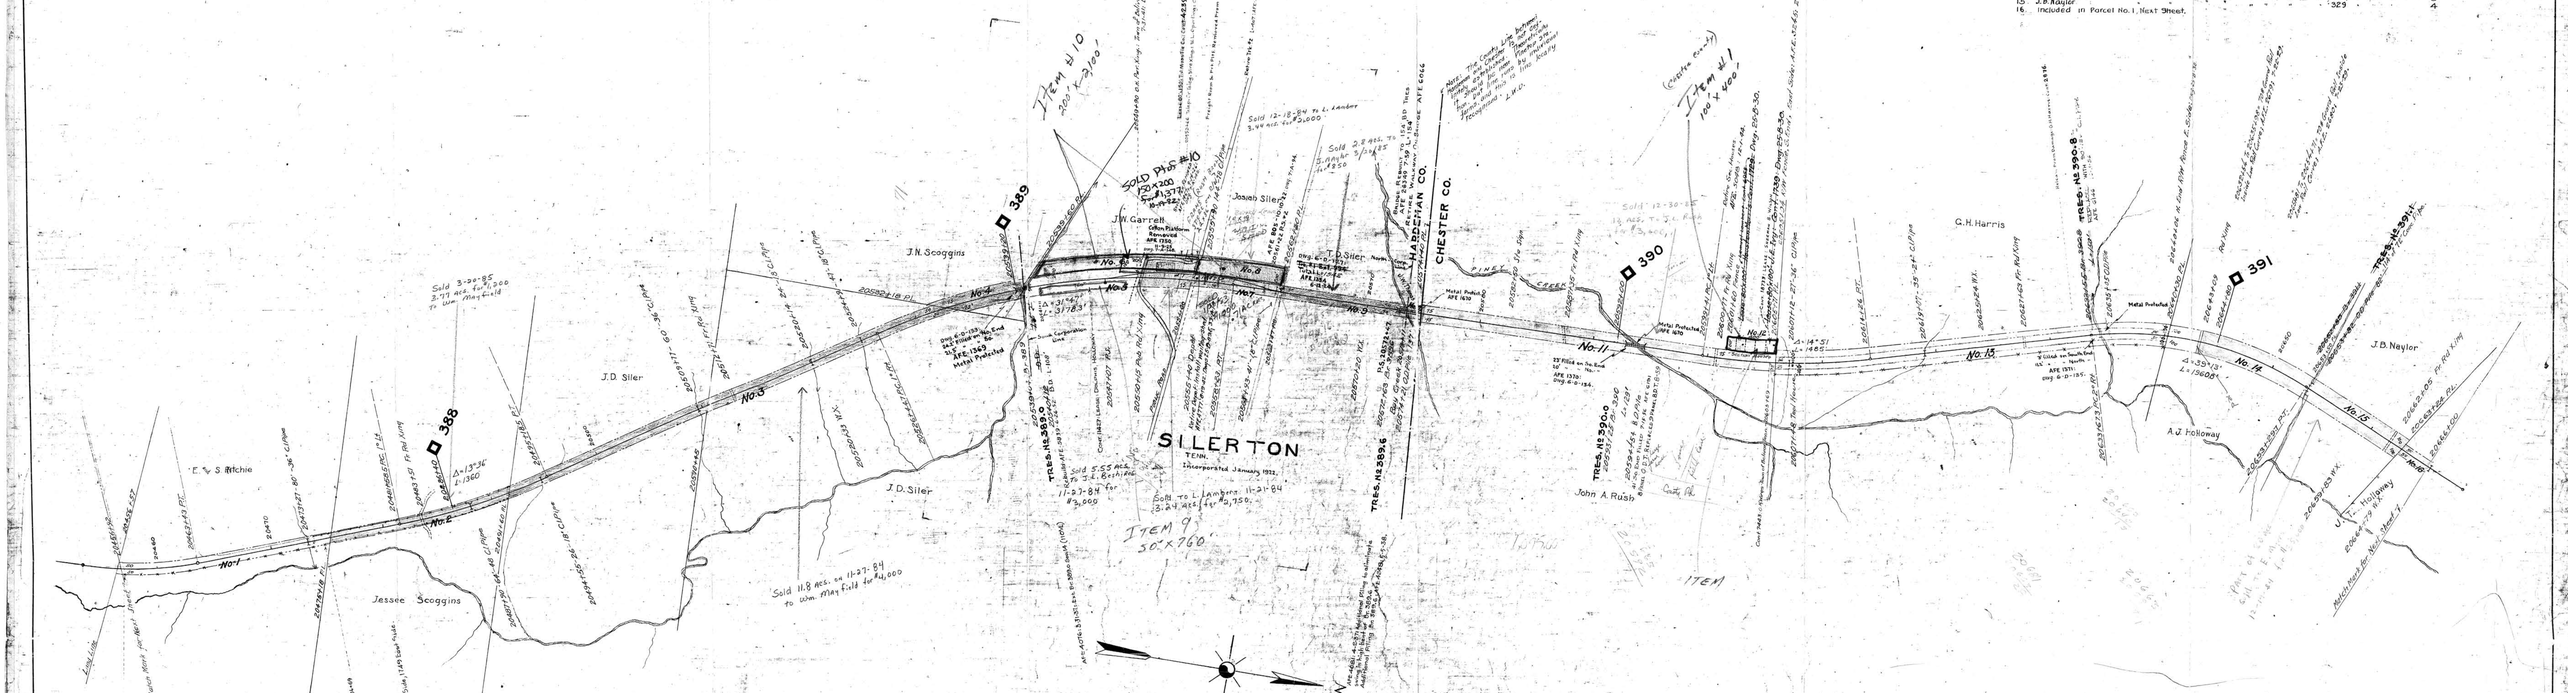

RIGHT OF WAY AND TRACK MAP

GULF, MOBILE & NORTHERN R. R.

Operated By the Same.

STATION 20456+92 TO STATION 20666+00

Scale: 1 IN. = 400 FT. SEPTEMBER 1, 1920

Office of Chief Engineer
Laurel, Miss.

HARDEMAN { Item # 9 / Item # 10

CHESTER { Item # 1

V-6
7

Corrections Made:

June 26, 1926	
June 17, 1927	
May 19, 1930	
June 5, 1931	

SILERTON, TENN. CHESTER COUNTY, TENN.

012-001

391.4