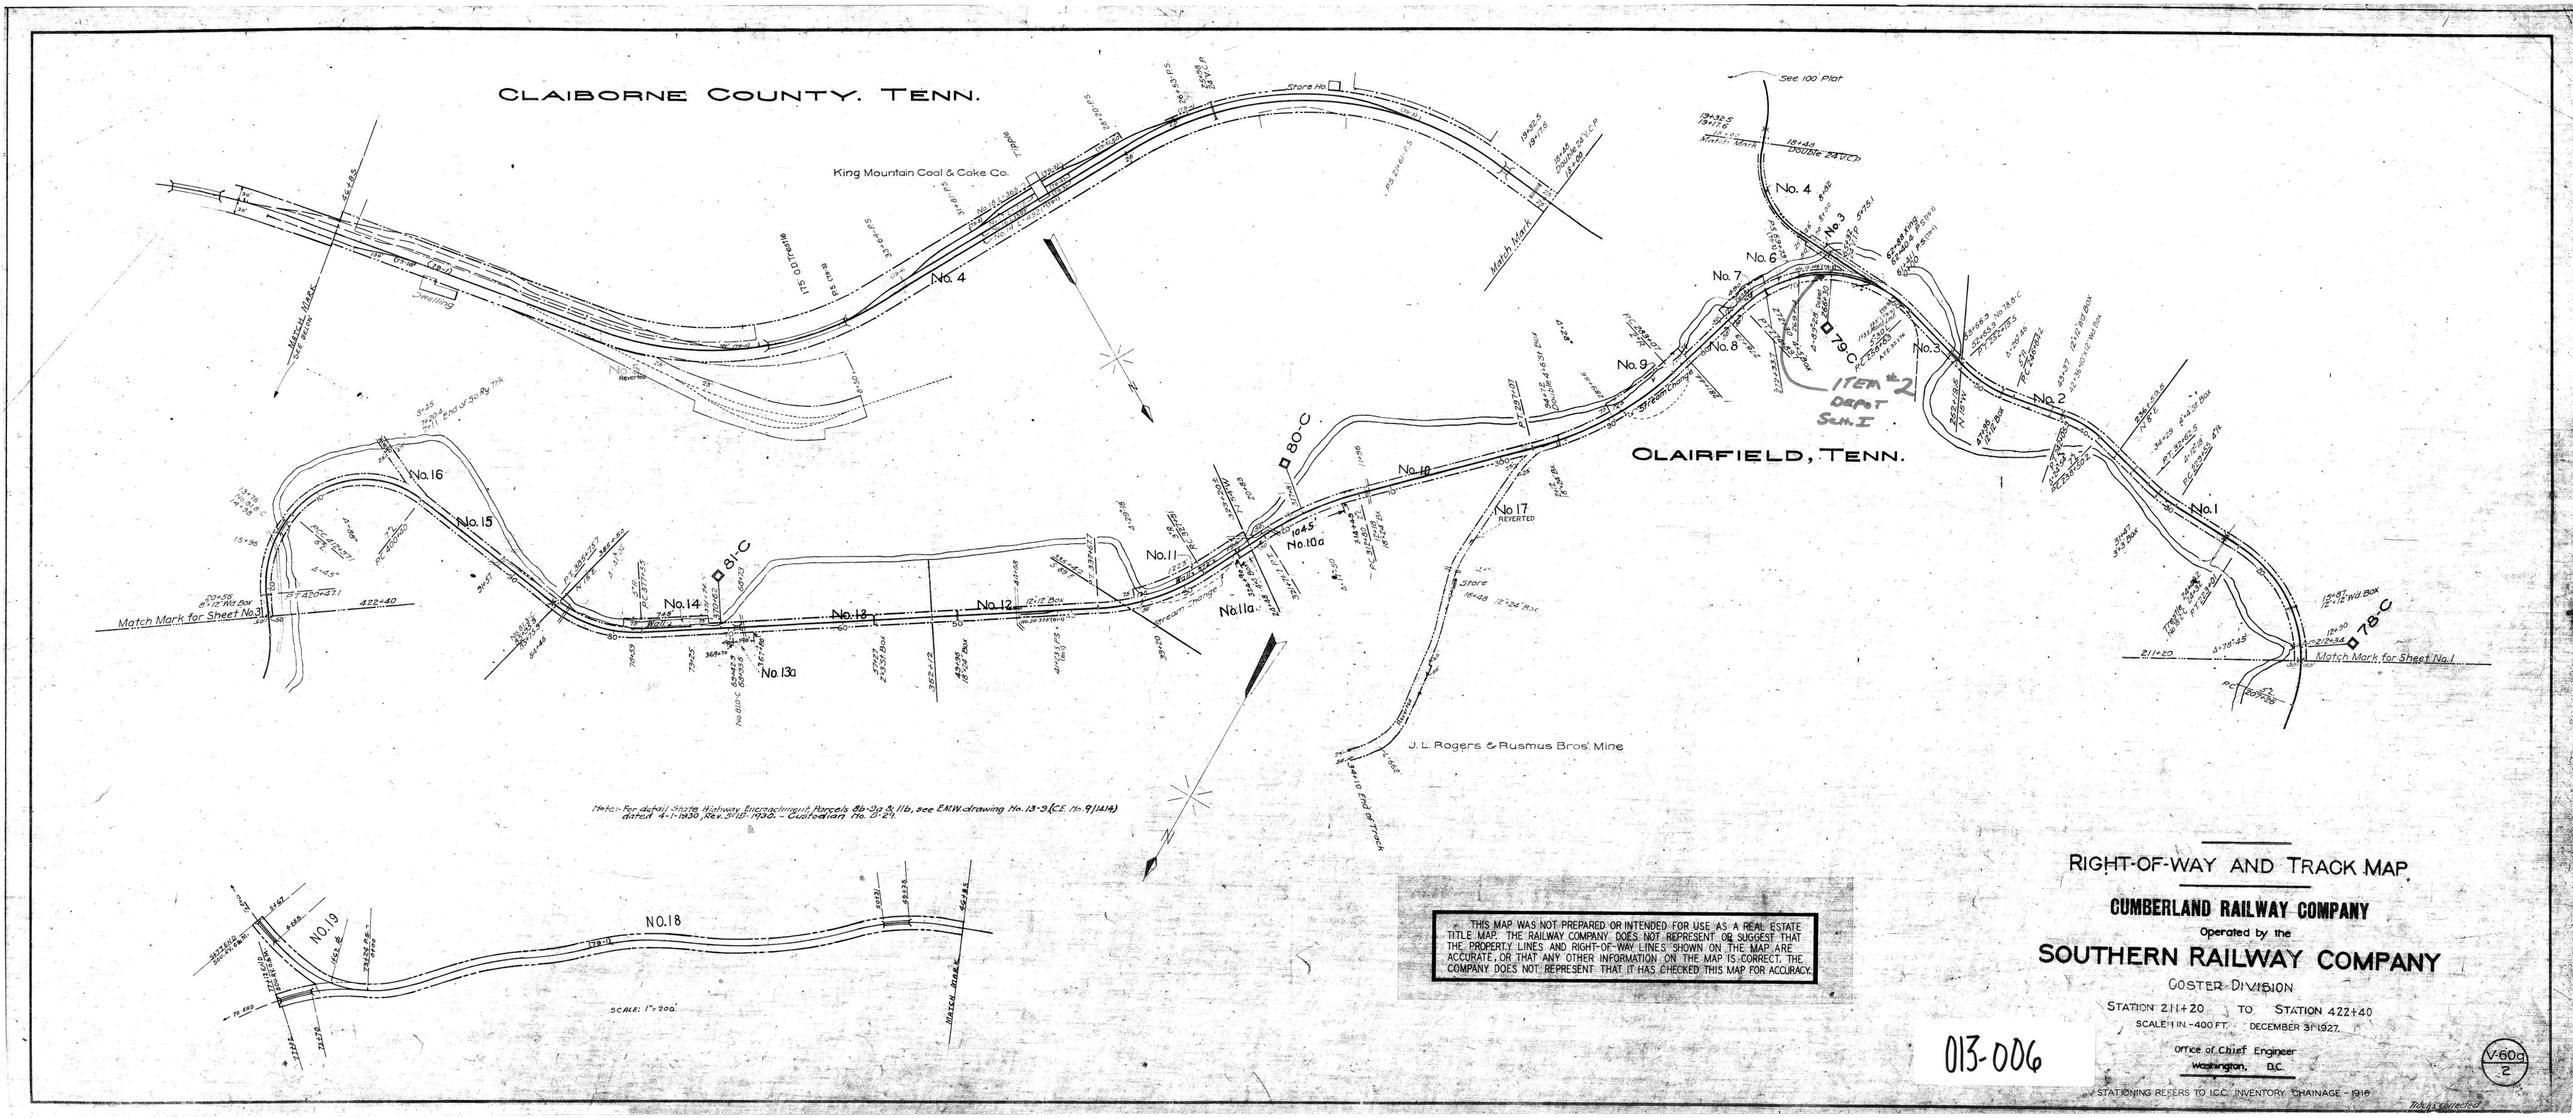

THIS MAP WAS NOT PREPARED OR INTENDED FOR USE AS A REAL ESTATE TITLE MAP. THE RAILWAY COMPANY DOES NOT REPRESENT OR SUGGEST THAT THE PROPERTY LINES AND RIGHT-OF-WAY LINES SHOWN ON THE MAP ARE ACCURATE, OR THAT ANY OTHER INFORMATION ON THE MAP IS CORRECT. THE COMPANY DOES NOT REPRESENT THAT IT HAS CHECKED THIS MAP FOR ACCURACY.

RIGHT-OF-WAY AND TRACK MAP

CUMBERLAND RAILWAY COMPANY

Operated by the

SOUTHERN RAILWAY COMPANY

COSTER DIVISION

STATION 211+20 TO STATION 422+40

SCALE: 1 IN. = 400 FT. DECEMBER 31 1927.

Office of Chief Engineer
Washington, D.C.

013-006

V-60a
2

STATIONING REFERS TO I.C.C. INVENTORY CHAINAGE - 1916

Table Corrected