LILAC, TENN.

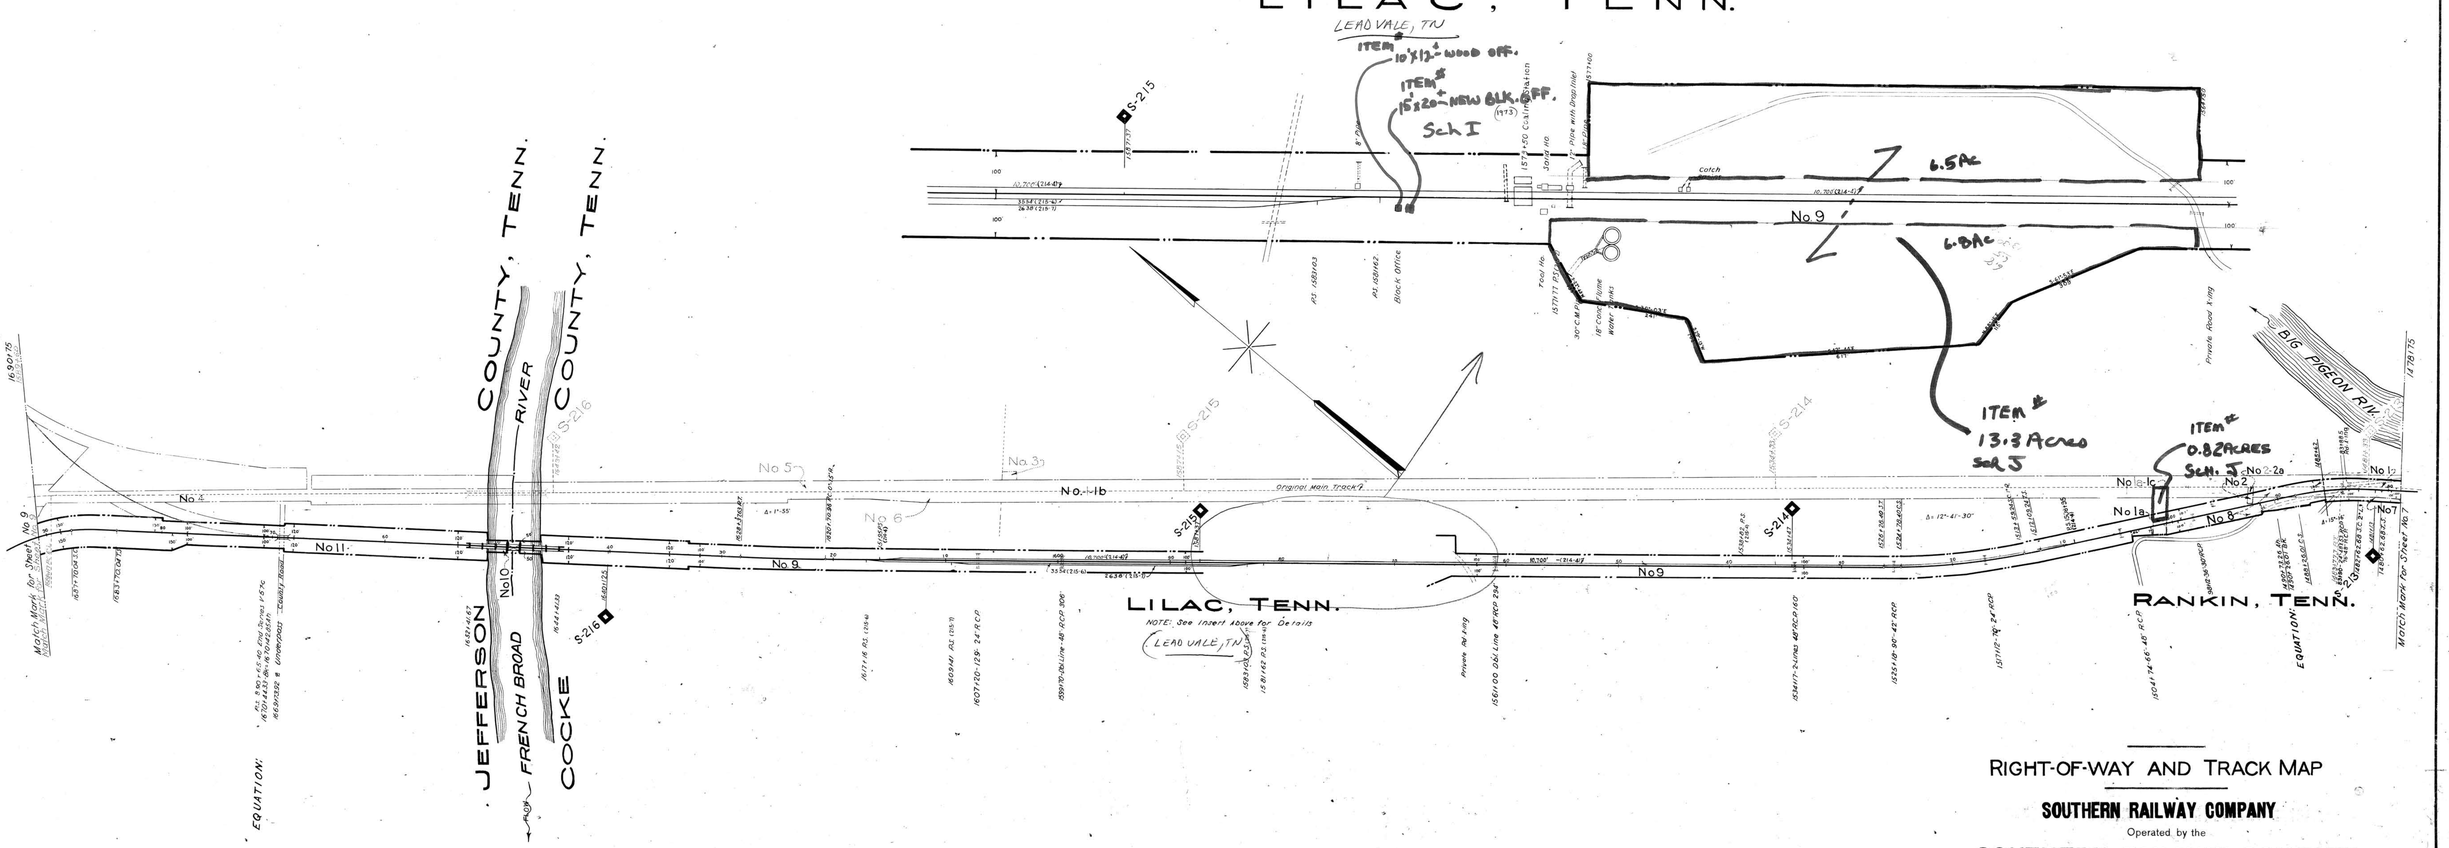

RIGHT-OF-WAY AND TRACK MAP

SOUTHERN RAILWAY COMPANY

Operated by the

SOUTHERN RAILWAY COMPANY

KNOXVILLE DIVISION

STATION 1478+75 TO STATION 1690+75

SCALE: 1 IN. 400 FT. DECEMBER 31, 1947

Office of Special Engineer

Washington, D. C.

V-58
8

THIS MAP WAS NOT PREPARED OR INTENDED FOR USE AS A REAL ESTATE TITLE MAP. THE RAILWAY COMPANY DOES NOT REPRESENT OR SUGGEST THA THE PROPERTY LINES AND RIGHT-OF-WAY LINES SHOWN ON THE MAP ARE ACCURATE, OR THAT ANY OTHER INFORMATION ON THE MAP IS CORRECT. TH COMPANY DOES NOT REPRESENT THAT IT HAS CHECKED THIS MAP FOR ACQUR.

015-011