NO.	GRANTOR	GRANTEE	INSTRUMENT	DATE	RECORD.	SHEET NO.	REMARKS
1			None				See Note 1
2	C.F.Hickerson et als	Tennessee Property Co.	Deed	Dec. 15, 1914	DB 22-299-Dec.21,1914	5017	
3	C.F.Hickerson et als	Tennessee Property Co.	Deed	Dec. 15, 1914	DB 22-299-Dec.21,1914	5017	

Note 1- Charter width claimed under decisions of Tennessee Courts.

The road from Tullahoma to McMinnville, a distance of 35 miles, was constructed by the McMinnville and Manchester R.R.Co. about the year 1856. Under a Chancery decree dated July 10, 1875, this road was sold to the Memphis and Charleston R.R.Co. On July 28,1877, the Memphis and Charleston sold the road to the Nashville,Chattanooga & St.Louis Railway.

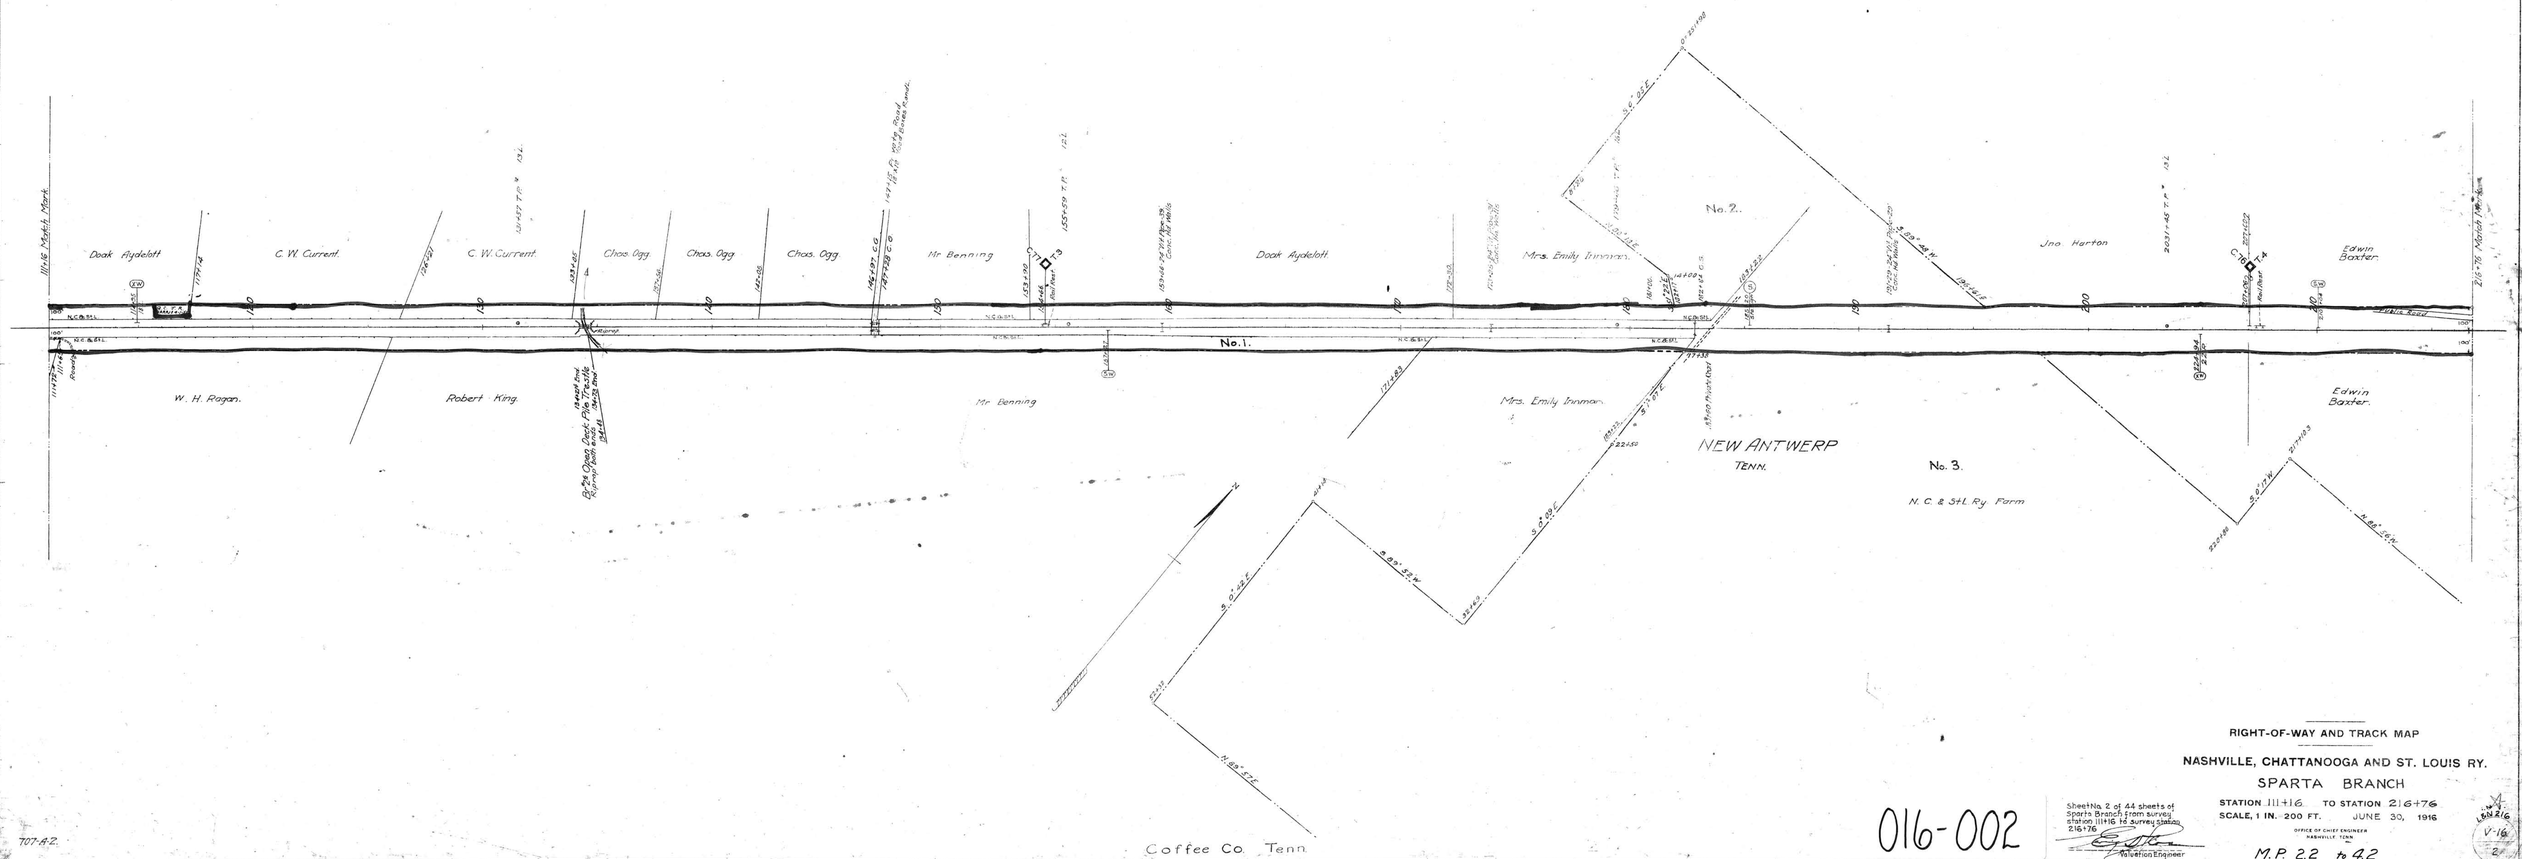

RIGHT-OF-WAY AND TRACK MAP

NASHVILLE, CHATTANOOGA AND ST. LOUIS RY.

SPARTA BRANCH

STATION 111+16 TO STATION 216+76

SCALE, 1 IN. 200 FT. JUNE 30, 1916

OFFICE OF CHIEF ENGINEER NASHVILLE TENN.

M.P. 2.2 to 4.2

Sheet No. 2 of 44 sheets of Sparta Branch from survey station 111+16 to survey station 216+76

Valuation Engineer

016-002

707-A-2.

V-16

2