NO.	GRANTOR	GRANTEE	INSTRUMENT	DATE	RECORD	CERT. NO.	REMARKS
1			None				See Note 1
2	W.H.McMurray et ale	N.& C.R.R.Co.	Deed	Oct.5,1872	RB 0-29-Feb.20,1873	962	

NOTE 1- Charter width claimed under decisions of Tennessee Courts.

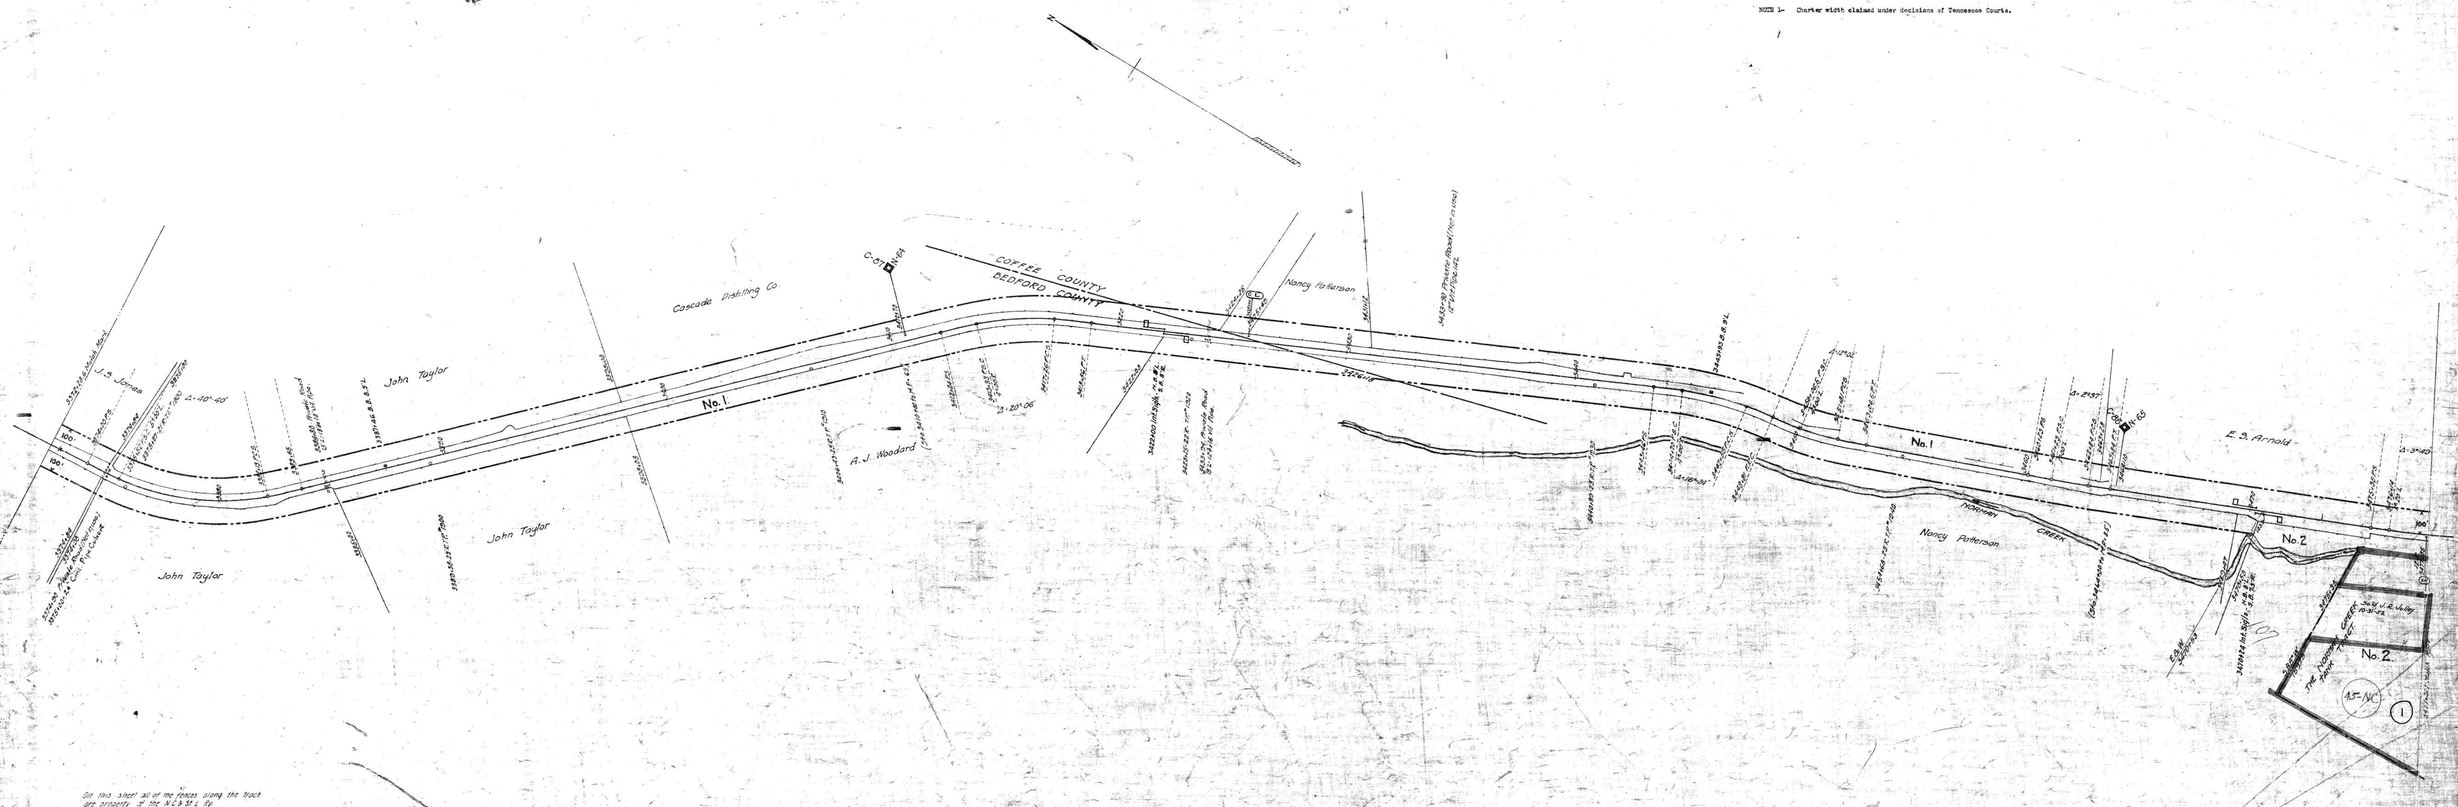

On this sheet all of the fences along the track are property of the N.C.& St.L. Ry.

RIGHT-OF-WAY AND TRACK MAP

NASHVILLE, CHATTANOOGA AND ST. LOUIS RY.

CHATTANOOGA DIVISION

STATION 3372+28.6 TO STATION 3477+91.1

SCALE, 1 IN. = 200 FT. JUNE 30, 1916

Sheet No. 37 of 73 sheets of Chattanooga Division from survey station 3372+28.6 to survey station 3477+91.1

OFFICE OF CHIEF ENGINEER NASHVILLE, TENN.

Chief Engineer

M.P. 63.3 to 65.3

016-013

BEDFORD & COFFEE CO'S TENN.

37

182