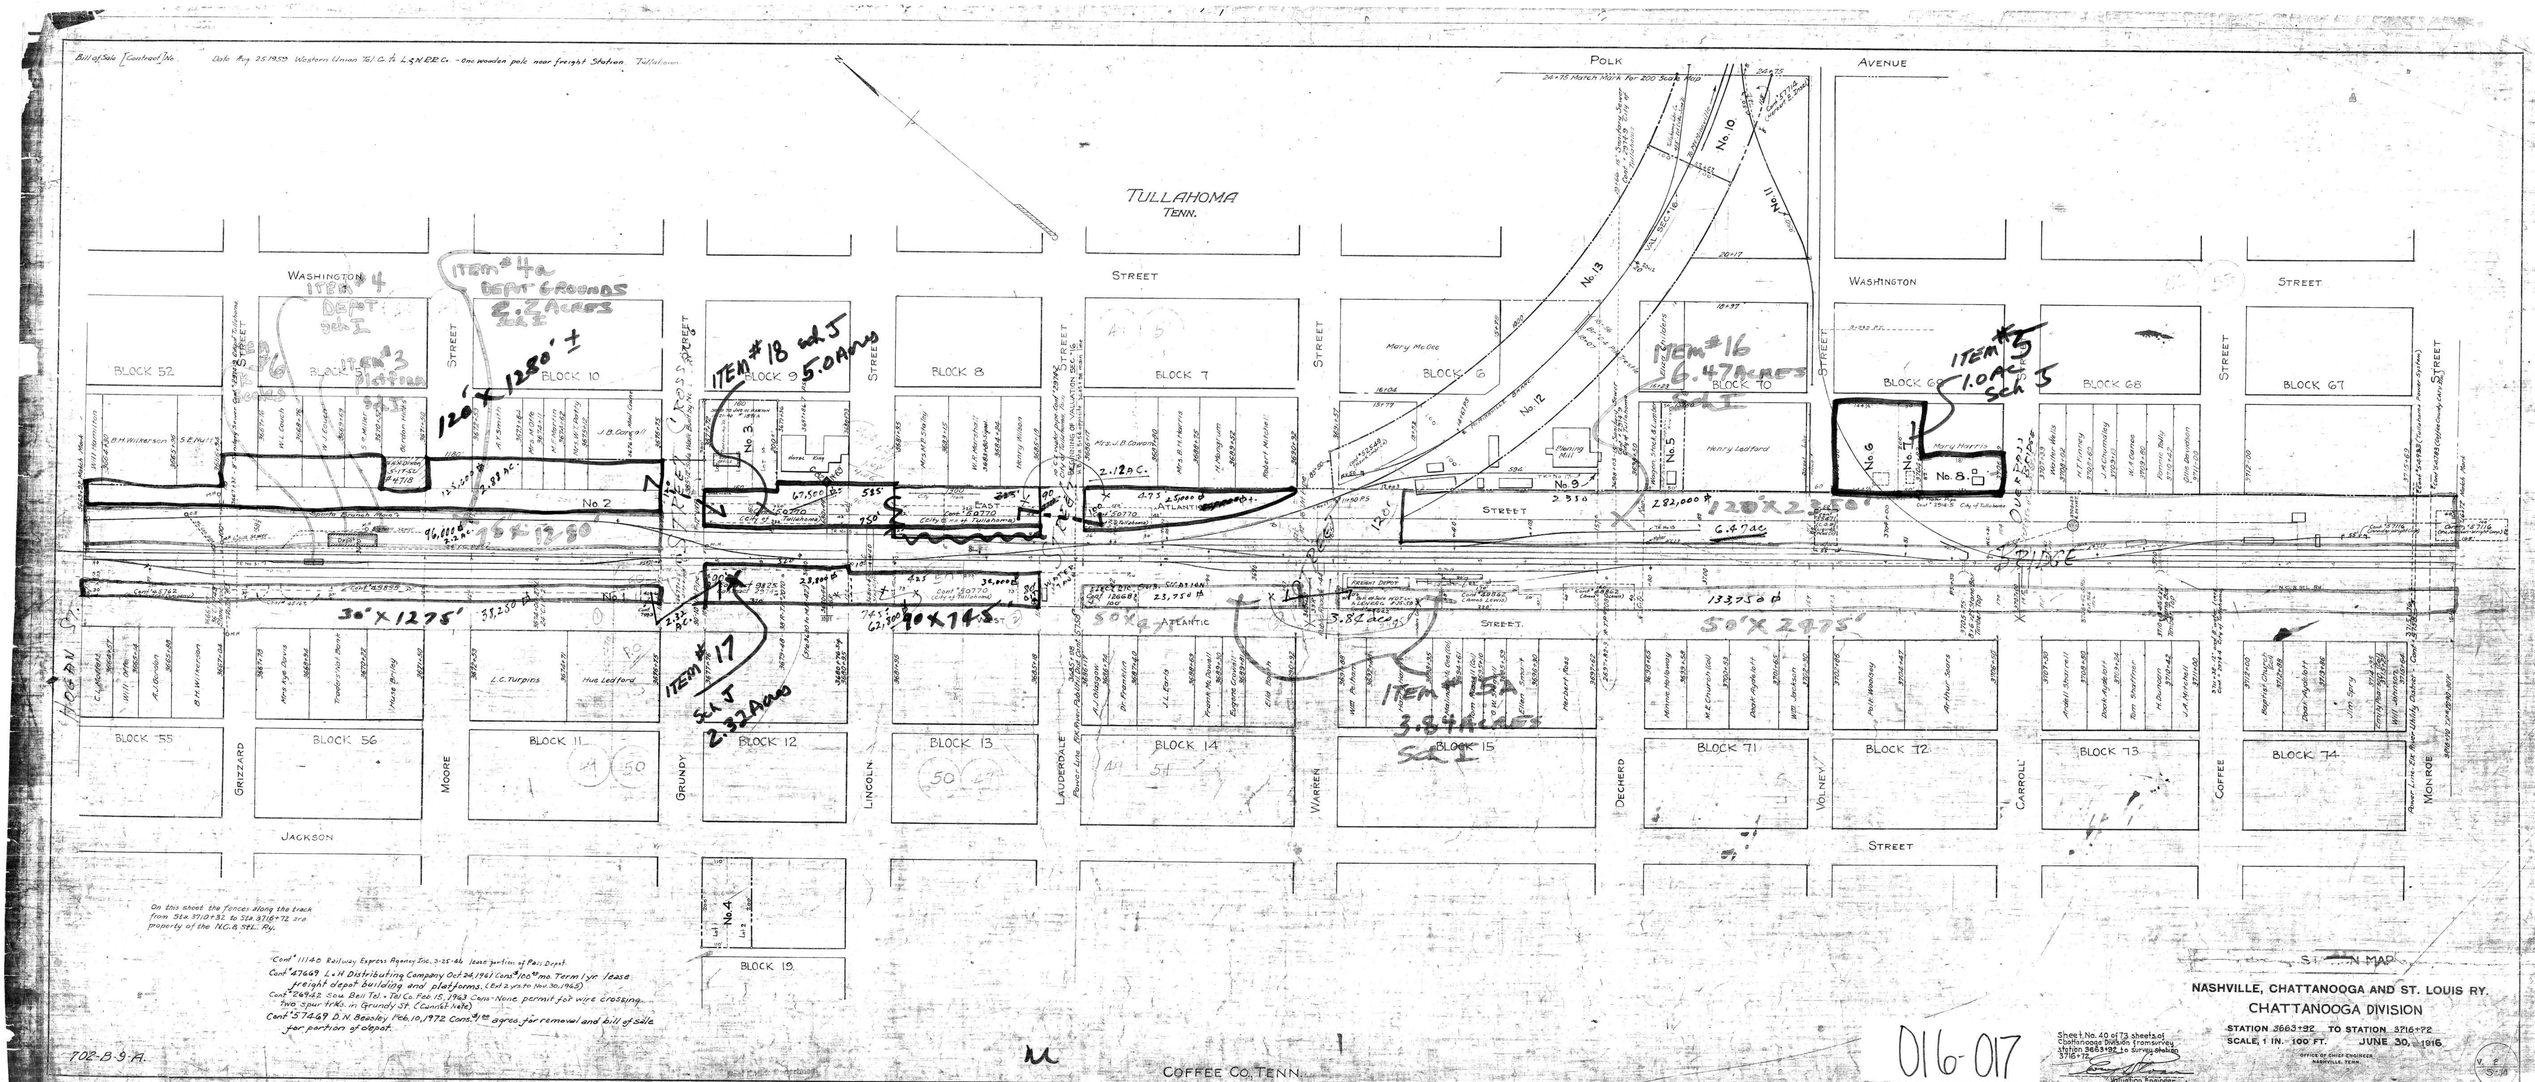

Bill of Sale [Contract] No.
Date Aug 25 1959 Western Union Tel. Co. to L & N R.R. Co. - One wooden pole near freight Station Tullahoma
TULLAHOMA
TENN.
POLK
AVENUE
WASHINGTON
STREET
BLOCK 52
BLOCK 10
BLOCK 9
BLOCK 8
BLOCK 7
BLOCK 6
BLOCK 70
BLOCK 68
BLOCK 67
BLOCK 55
BLOCK 56
BLOCK 11
BLOCK 12
BLOCK 13
BLOCK 14
BLOCK 15
BLOCK 71
BLOCK 72
BLOCK 73
BLOCK 74
BLOCK 19
GRIZZARD
MOORE
GRUNDY
LINCOLN
LAUDERDALE
WARREN
DECHERD
VOLNEY
CARROLL
COFFEE
MONROE
JACKSON
ATLANTIC
ITEM #4 DEPOT Sch I
ITEM #4a DEPOT GROUNDS 2.2 ACRES Sch I
ITEM #3 Platform Sch I
ITEM #18 Sch J 5.0 Acres
ITEM #16 6.47 Acres Sch I
ITEM #5 1.0 Ac Sch J
ITEM #17 Sch J 2.32 Acres
ITEM #15A 3.84 Acres Sch I
120' x 1280' ±
75' x 1280'
30' x 1275'
90' x 745'
50' x 2475'
120' x 2350'
6.47 ac
3.84 ac
2.12 AC.
2.88 AC.
96,000 ⌀
282,000 ⌀
133,750 ⌀
Henry Ledford
Mary Harris
Mary McGee
L.C. Turpins
Hue Ledford
Hogan St.
Bridge
Over Pass Bridge
On this sheet the fences along the track from Sta. 3710+32 to Sta. 3716+72 are property of the N.C. & St. L. Ry.
Cont. 11148 Railway Express Agency Inc. 3-25-46 lease portion of Pass Depot.
Cont. 47669 L & H Distributing Company Oct 24, 1961 Cons. $100.00 mo. Term 1 yr. lease freight depot building and platforms. (Ext 2 yrs to Nov. 30, 1965)
Cont. 26942 Sou. Bell Tel. & Tel. Co. Feb. 15, 1963 Cons. None permit for wire crossing two spur trks. in Grundy St. (Cannot Note)
Cont. 57469 D.N. Beasley Feb. 10, 1972 Cons. $1.00 agres for removal and bill of sale for portion of depot.
702-B-9-A.
COFFEE CO. TENN.
016-017
Sheet No. 40 of 73 sheets of Chattanooga Division from survey station 3663+92 to survey station 3716+72
Valuation Engineer
NASHVILLE, CHATTANOOGA AND ST. LOUIS RY.
CHATTANOOGA DIVISION
STATION 3663+92 TO STATION 3716+72
SCALE, 1 IN. 100 FT. JUNE 30, 1916
OFFICE OF CHIEF ENGINEER NASHVILLE, TENN.