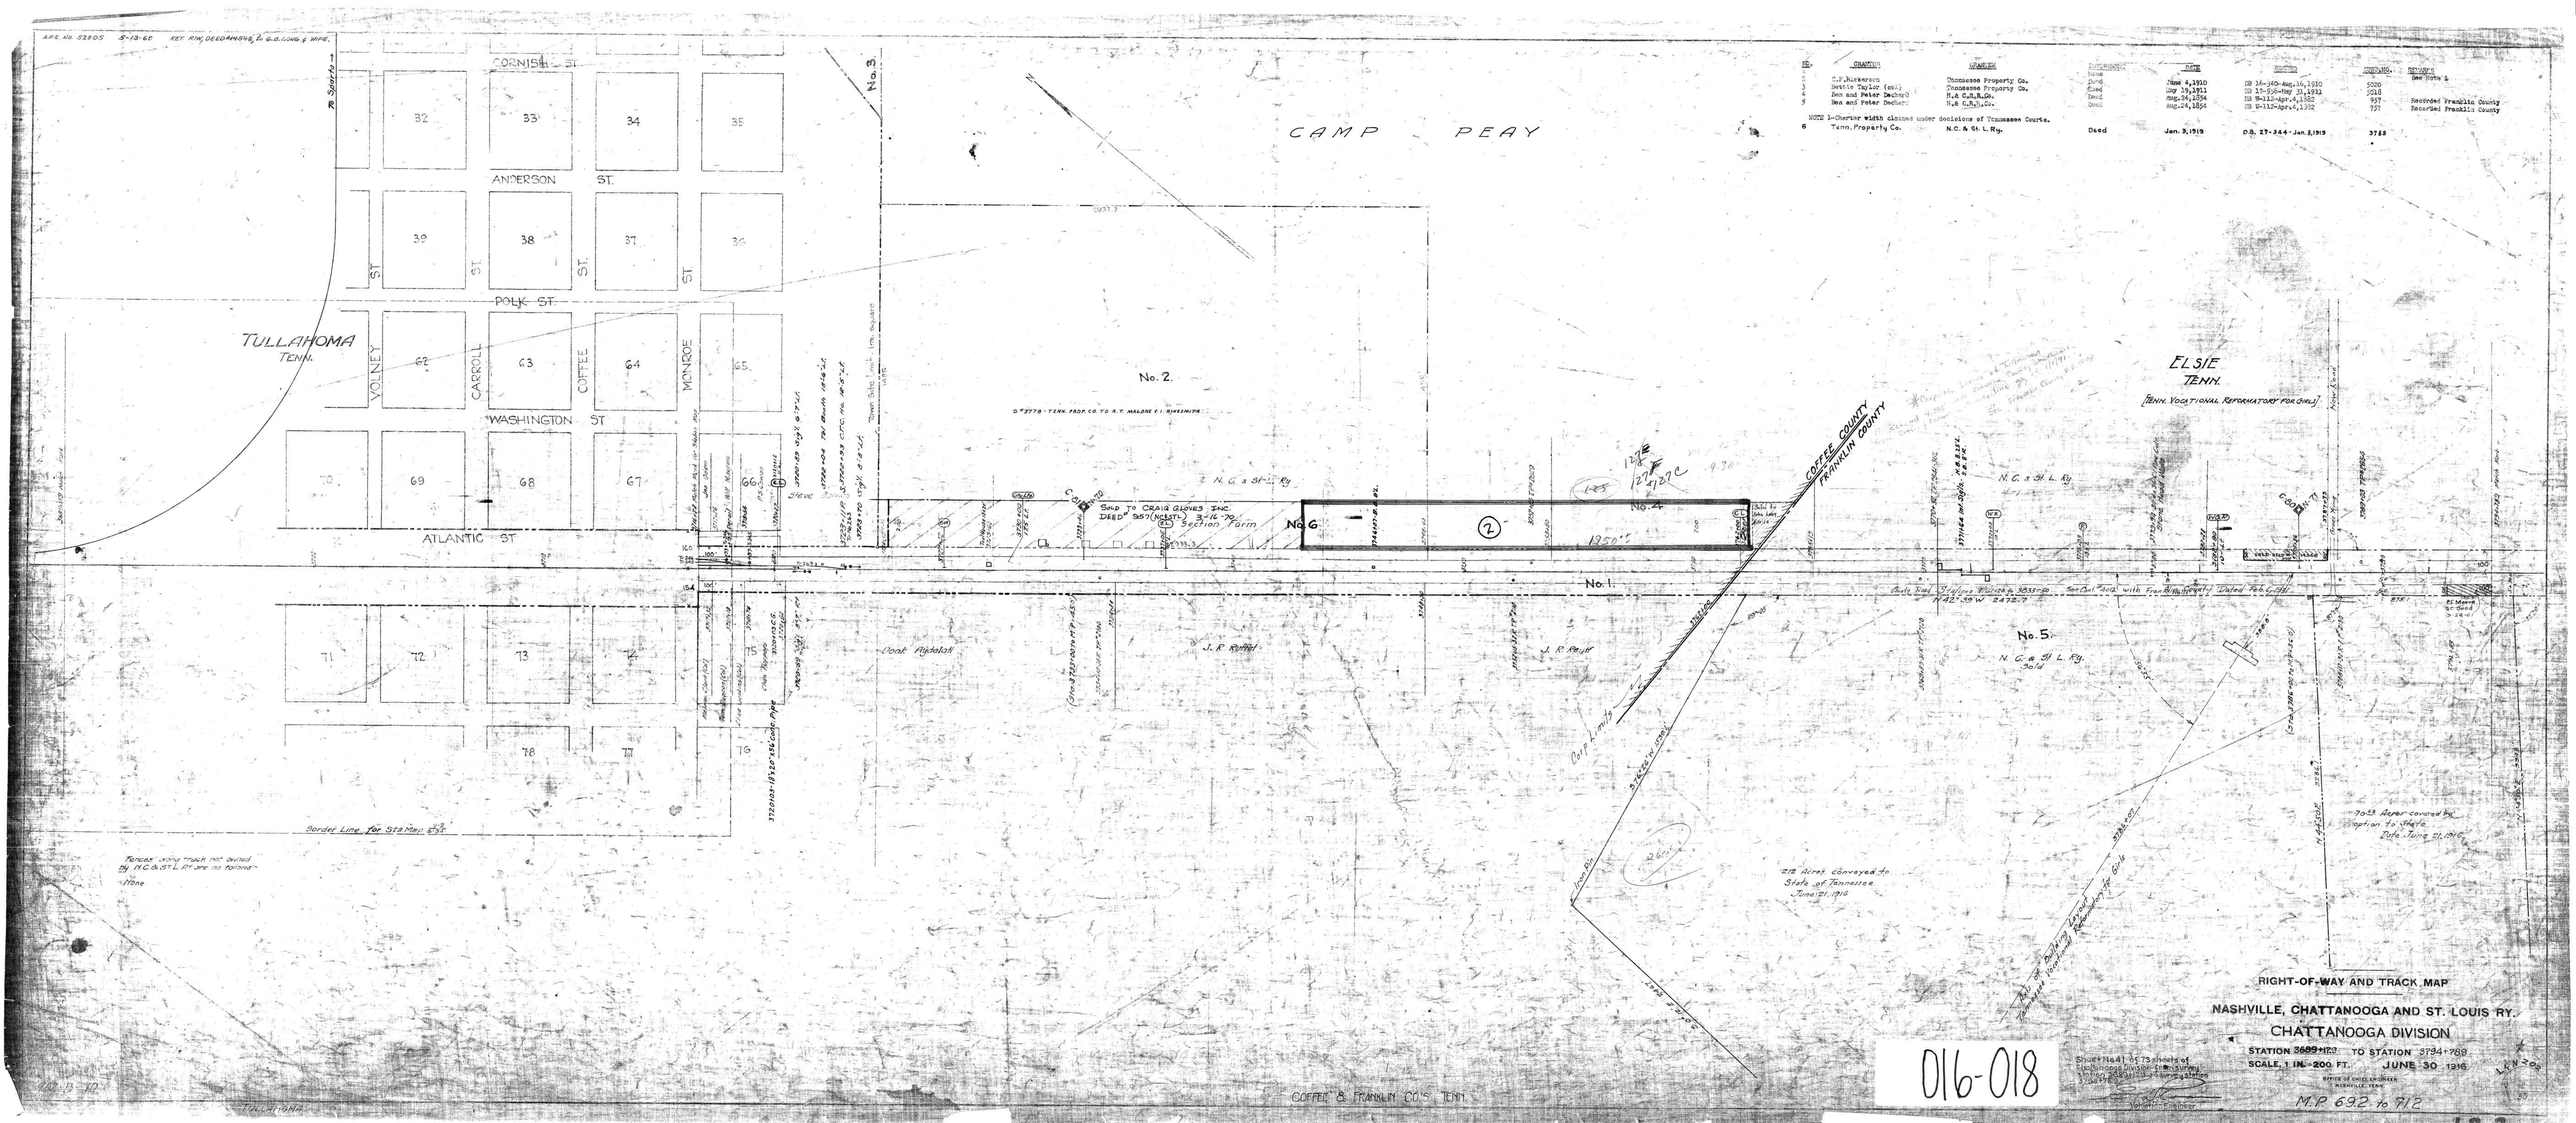


| NO. | GRANTOR | GRANTEE | INSTRUMENT | DATE | RECORD | CONSIDERATION | REMARKS |
|---|---|---|---|---|---|---|---|
| 2 | C.F.Nickerson | Tennessee Property Co. | Deed | June 4,1910 | DB 16-340-Aug.16,1910 | 5000 | See Note 1 |
| 3 | Bettie Taylor (col) | Tennessee Property Co. | Deed | May 19,1911 | DB 17-536-May 31,1911 | 5018 | |
| 4 | Ben and Peter Dechard | N.& C.R.R.Co. | Deed | Aug.24,1854 | DB W-112-Apr.4,1882 | 957 | Recorded Franklin County |
| 5 | Ben and Peter Dechard | N.& C.R.R.Co. | Deed | Aug.24,1854 | DB W-112-Apr.4,1882 | 957 | Recorded Franklin County |

NOTE 1-Charter width claimed under decisions of Tennessee Courts.

| | | | | | | | |
|---|---|---|---|---|---|---|---|
| 6 | Tenn. Property Co. | N.C. & St. L. Ry. | Deed | Jan. 3,1919 | D.B. 27-344-Jan. 3,1919 | 3785 | |

RIGHT-OF-WAY AND TRACK MAP

NASHVILLE, CHATTANOOGA AND ST. LOUIS RY.

CHATTANOOGA DIVISION

STATION 3689+17.9 TO STATION 3794+78.9

SCALE, 1 IN.=200 FT. JUNE 30 1916

OFFICE OF CHIEF ENGINEER NASHVILLE, TENN.

M.P. 69.2 to 71.2

016-018