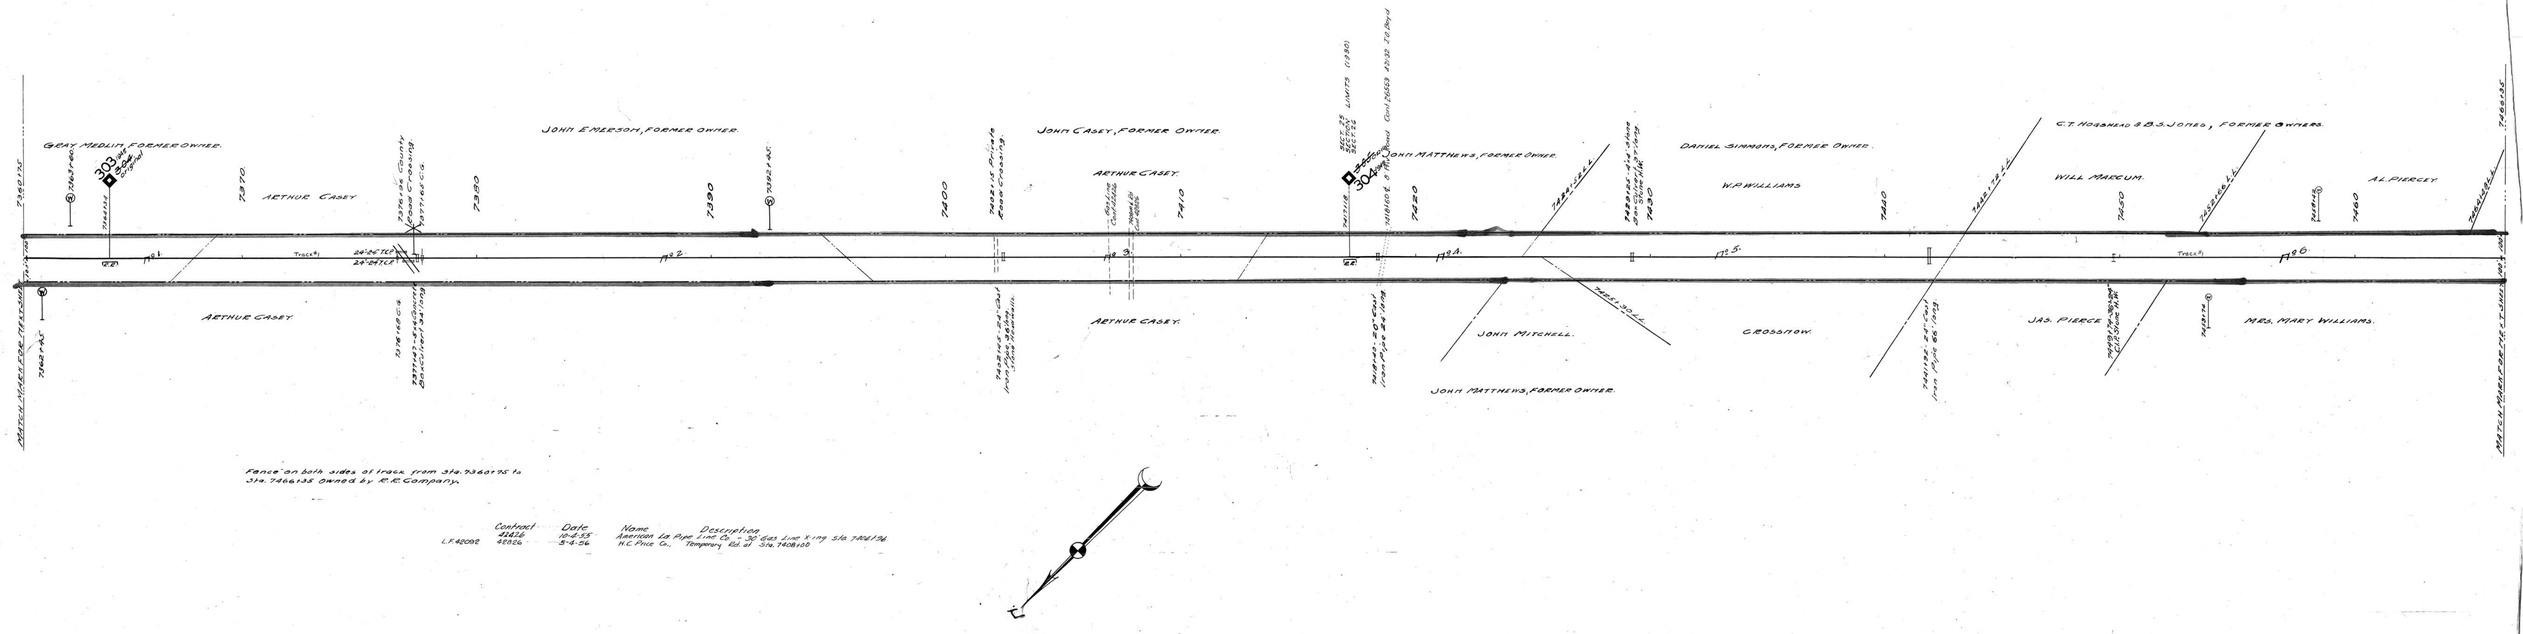


Fence on both sides of track from Sta. 7360+75 to Sta. 7466+35 owned by R.R. Company.

| | Contract | Date | Name | Description |
|---|---|---|---|---|
| L.F. 42092 | 42426 | 10-4-55 | American La Pipe Line Co. | 30" Gas Line X-ing Sta. 7404+96 |
| | 42826 | 5-4-56 | W.C. Price Co., | Temporary Rd. at Sta. 7408+00 |

Sheet No. 71 of 111 of Memphis Line from survey station 7360+75 to survey station 7466+35

Valuation Engineer

# RIGHT OF WAY AND TRACK MAP
## LOUISVILLE AND NASHVILLE R. R. CO.
## MEMPHIS LINE

STATION 7360+75 TO STATION 7466+35

SCALE 1 INCH = 200 FT.

OFFICE OF CHIEF ENGINEER, LOUISVILLE, KY.

017-019

25-71.

CROCKETT COUNTY, TENN.