A.F.E. NO.	DATE COMP.	DESCRIPTION
54718	6-23-62	Rel. Trk. #176
52922	5-[illegible]-66	Rel. Trk. #116 (880)
86696	12-11-64	Const. Tr. & F. #144-A Sta. 7455-7900
89358	6-24-66	Const. Tr. & F. #144-C Sta. 0481-0800
58710	9-17-66	Const. Trk. #144-B Sta. 6410-0100

NASHVILLE, TENNESSEE

NO.	GRANTOR	GRANTEE	INSTRUMENT	DATE	RECORD	CUST. NO.	REMARKS
1	West Fork Land Co.	Jno. W. Thomas, Agt.	Deed	Oct. 7, 1902	D.B. 277-257, 10-16-02	5109	
	Jon. W. Thomas, Jr., et al.	Tenn. Propt. Co.	Deed	May 18, 1906	D.B. 326-459, 5-24-06	5213	
2	J.T. Elliston, et. al.	West Nash. Ry.	Contract	Mar. 14, 1887	D.B. 99-288, 3-18-87	3459-A	
	West Nash. Ry.	Nash. Land Impv. Co.	Deed	June 1, 1887	Office of Secy.	3459-B	
	Nash. Land Impv. Co.	N.C. & ST.L. RY.	Deed	July 6, 1887	D.B. 109-47, 9-4-87	3459	
3	J.T. Elliston	N.&N.W. R.R. CO.	Condemnation	Jan. 25, 1860	M.B. Circuit Ct. "X" Page 499	1771	
4	J.T. Elliston		None				Title By Possession
5	Matthew Barrow		None				See Note 1
6	M.B. Pilcher	N.C. & ST.L. RY.	Deed	Oct. 12, 1880	D.B. 67-115, 10-12-80	3471	
	N.C. & ST.L. RY.	City of Nashville	Deed	July 10, 1906	D.B. 342-145, 1-7-07	3472	
7	M.B. Pilcher	N.C. & ST.L. RY.	Deed	Oct. 12, 1880	D.B. 67-115, 10-12-80	3471	
8	Johns Bessie & Falstaff Dist. Co.	L.&N. Railroad	"	12-29-47	D.B. 4205 P. 444	3471	

NOTE 1 — Charter width, 200' wide, claimed under decision of Tenn. Courts. His tract contained 41.85 ac., later conveyed to N.C.&ST.L. RY. by M.B. Pilcher

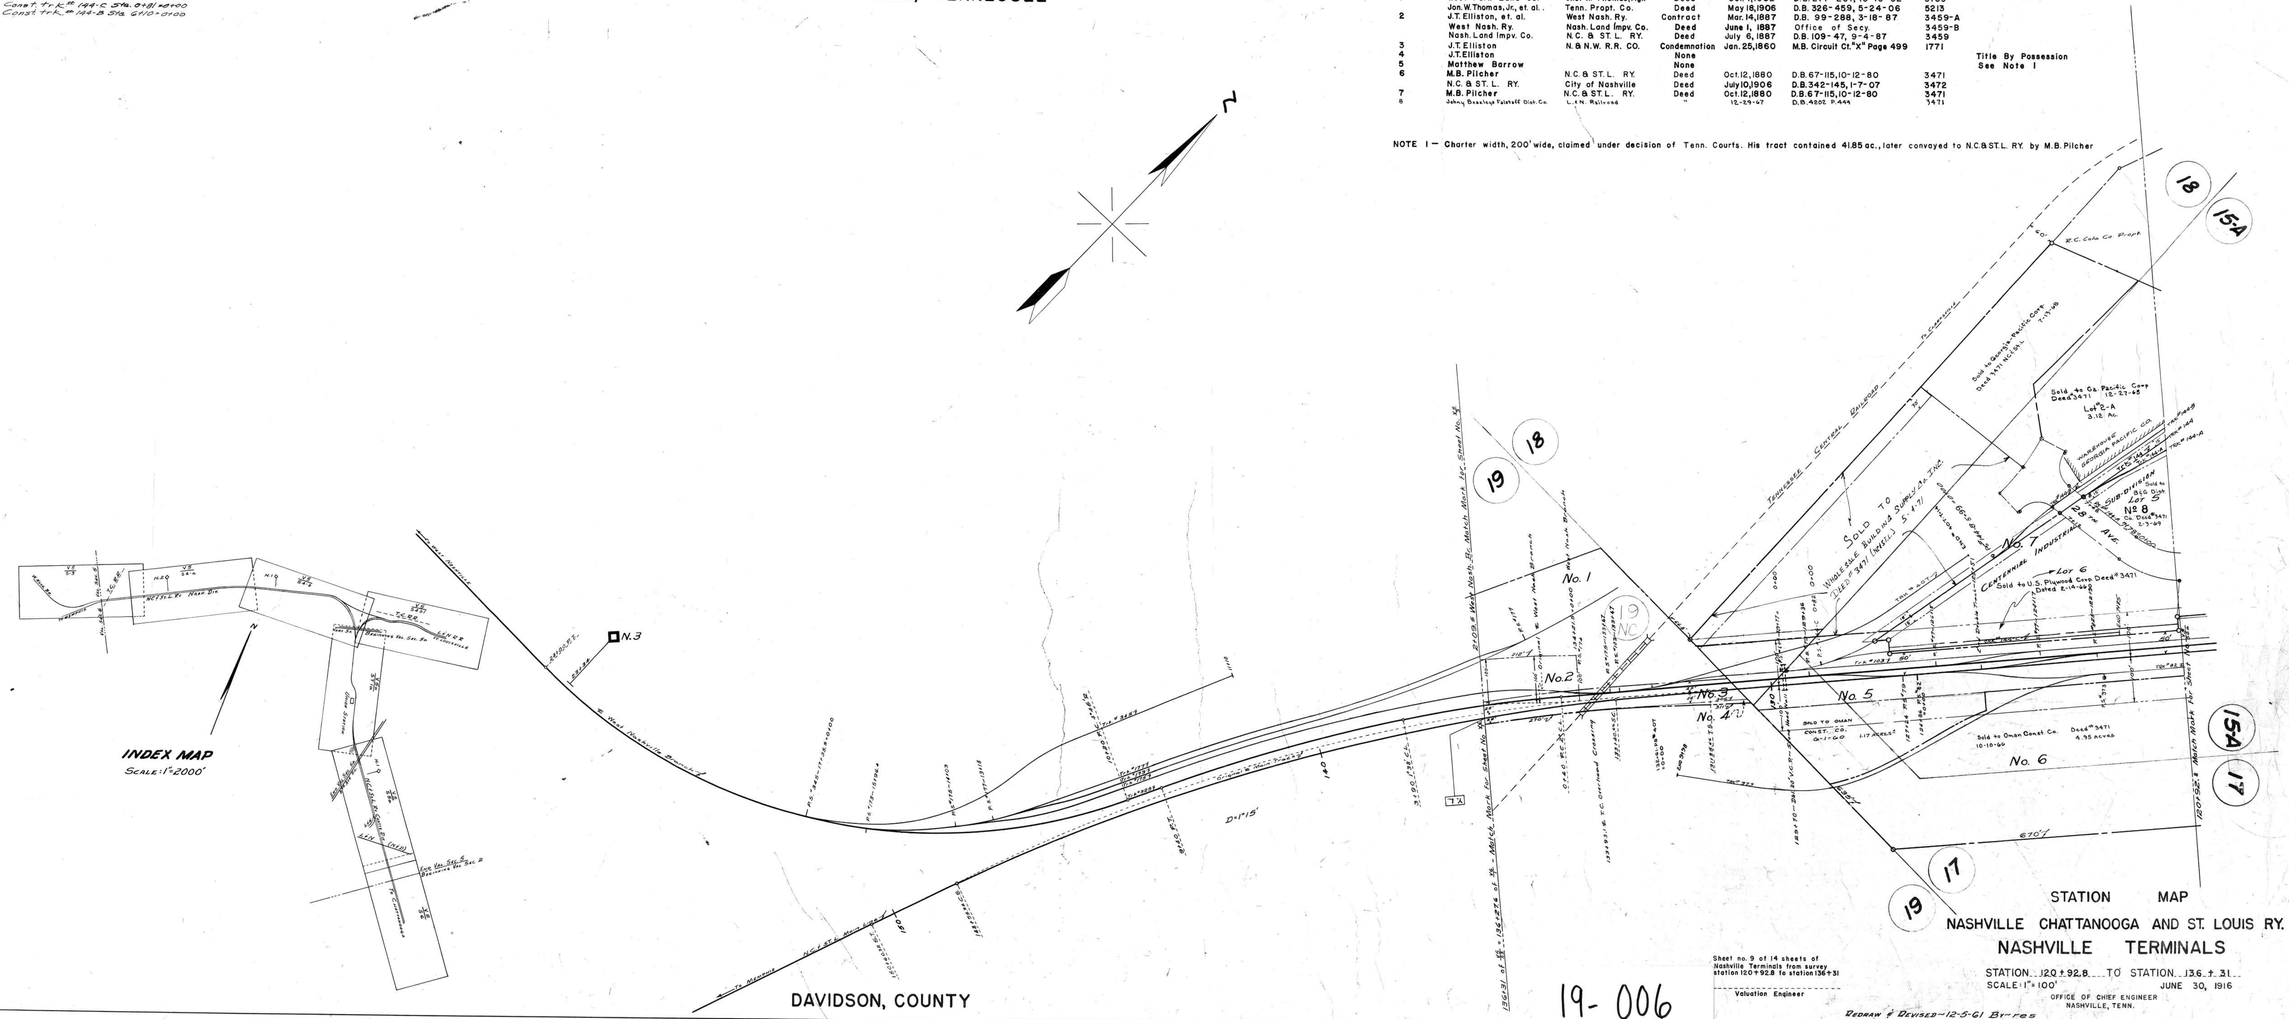

Sheet no. 9 of 14 sheets of Nashville Terminals from survey station 120+92.8 to station 136+31

Valuation Engineer

19-006

STATION MAP

NASHVILLE CHATTANOOGA AND ST. LOUIS RY.

NASHVILLE TERMINALS

STATION 120+92.8 TO STATION 136+31

SCALE: 1" = 100' JUNE 30, 1916

OFFICE OF CHIEF ENGINEER
NASHVILLE, TENN.

REDRAWN & REVISED - 12-5-61 B. Yates

LIN 206
V5
5-3

205-S3

28-1