A.E.E. No.	DATE	DESCRIPTION
53320	1-12-61	Rel. PE Fw No1, PE No2, No3, PE No4 & PE No5.

NASHVILLE, TENN.

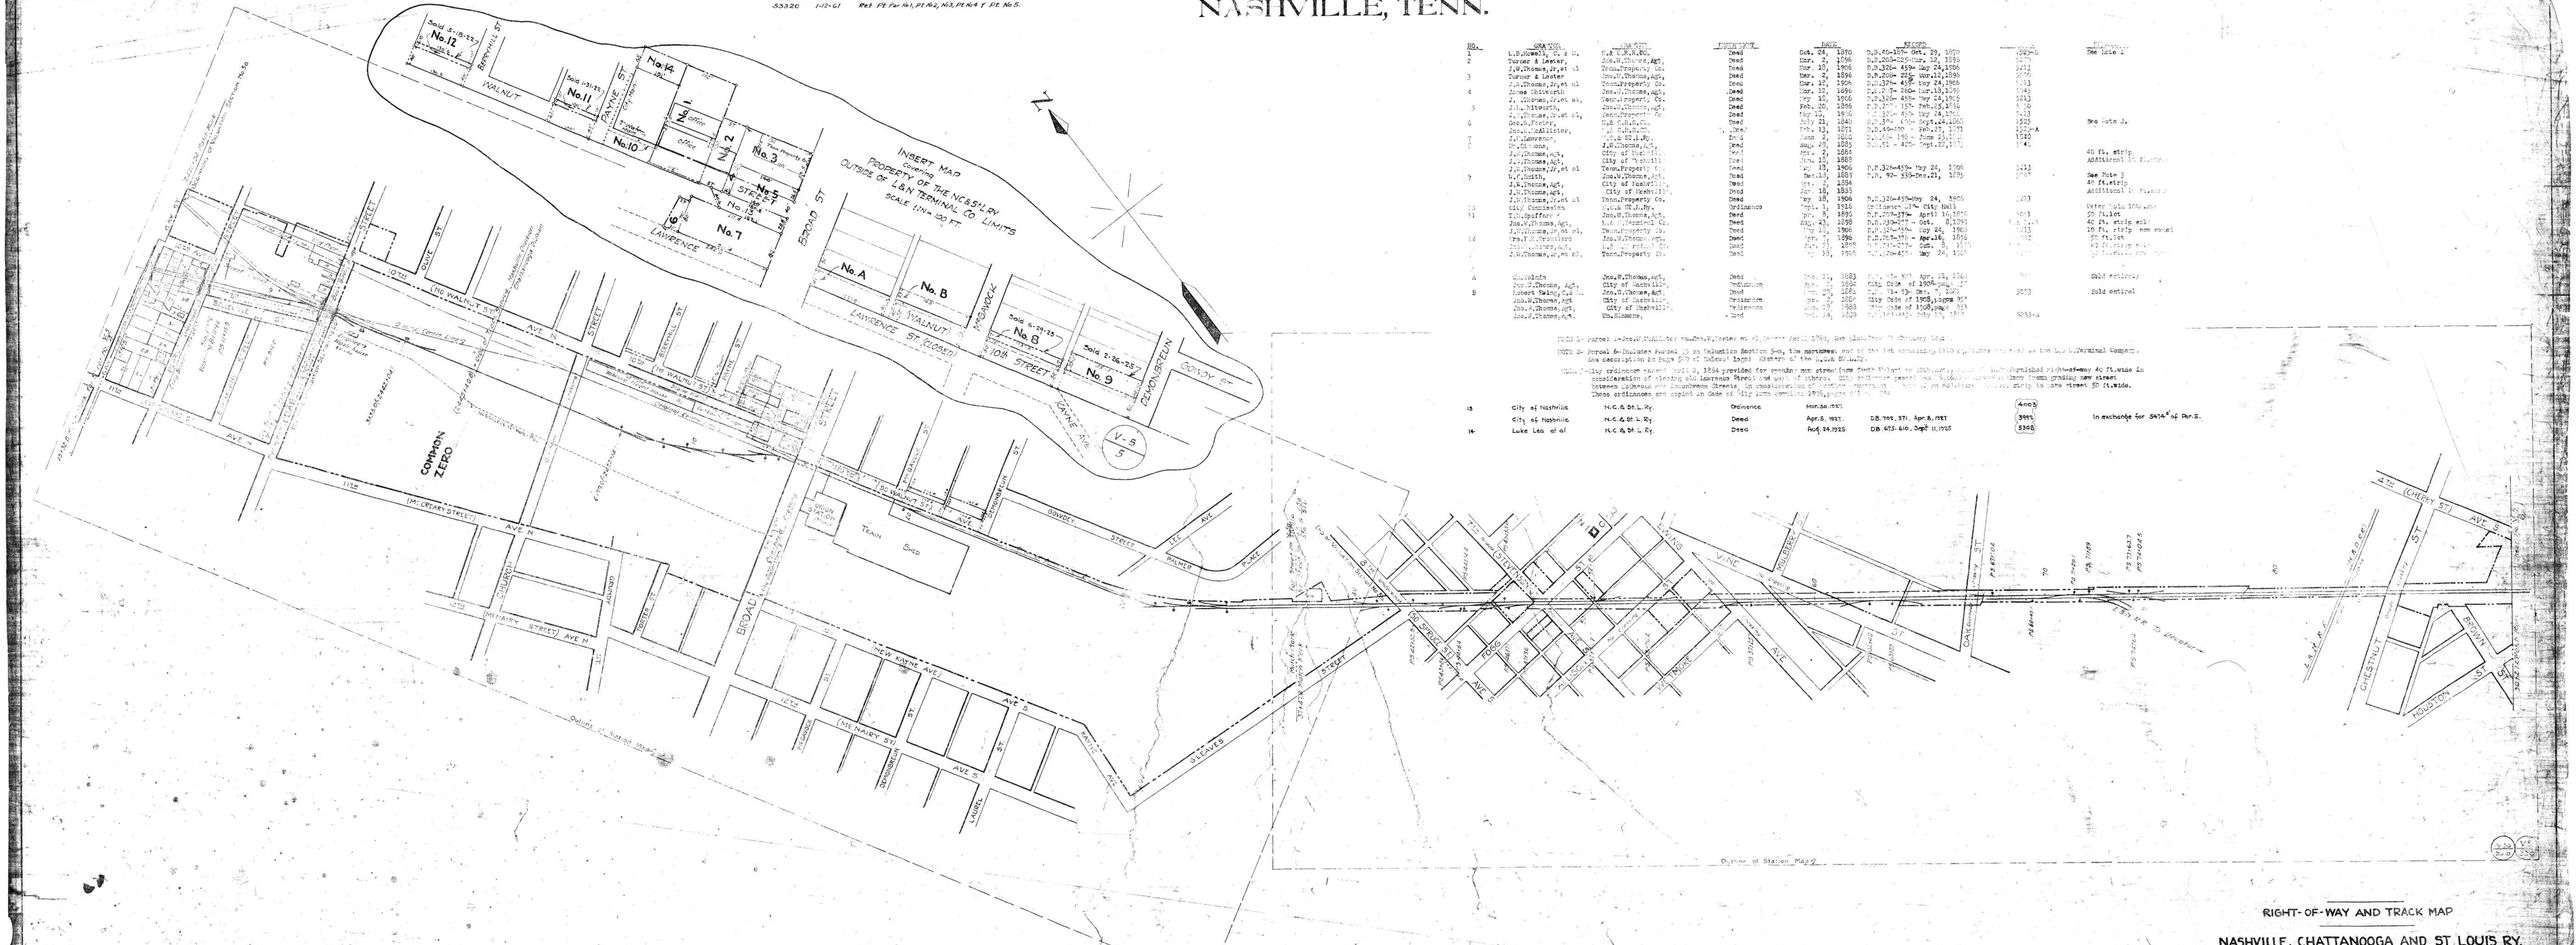

NO.	GRANTOR	GRANTEE	TYPE OF DOC.	DATE	RECORD	PRICE	REMARKS
1	L.B.Sowell, Jr. & Wf.	N.C.&St.L.Ry.	Deed	Oct. 24, 1870	D.B.60-177- Oct. 29, 1870	1925-A	See Note 1
2	Turner & Lester,	Jos.W.Thomas,Agt.	Deed	Mar. 2, 1896	D.B.200-254-Mar. 12, 1896	1273	
	J.W.Thomas,Jr.et al	Tenn.Property Co.	Deed	Mar. 13, 1906	D.B.336- 459- May 24,1906	2411	
3	Turner & Lester	Jos.W.Thomas,Agt.	Deed	Mar. 2, 1896	D.B.200- 255- Mar.12,1896	1275	
	J.W.Thomas,Jr.et al	Tenn.Property Co.	Deed	Mar. 12, 1906	D.B.337- 419- May 24,1906	2413	
4	Jesse Bilbworth	Jos.W.Thomas,Agt.	Deed	Mar. 12, 1896	D.B.201-360- Mar.18,1896	1345	
	J. Thomas,Jr.et al.	Tenn.Property Co.	Deed	May 22, 1906	D.B.338- 455- May 24,1906	2415	
5	J.H.Ellsworth,	Jos.W.Thomas,Agt.	Deed	Feb. 20, 1896	D.B.200- 193- Feb.25,1896	1.56	
	J.W.Thomas,Jr.et al.	Tenn.Property Co.	Deed	May 12, 1906	D.B.338- 456- May 24,1906	2412	
6	Geo.A.Foster,	N.C.&St.L.Ry.	Deed	July 21, 1840	D.B.34- 470- Sept.4,1840	1923	See Note 2.
	Jos.W.McAllister,	N.C.&St.L.Ry.	Deed	Feb. 13, 1871	D.B.60-380- Feb.27, 1871	1922-A	
7	J.H.Lawrence,	N.C.&St.L.Ry.	Deed	June 2, 1860	D.B.16- 196- June 21,1860	1745	
	Jos.Thomas,	J.W.Thomas,Agt.	Deed	Aug. 29, 1885	D.B.61 - 425- Sept.22,1885	1.4a	
	J.W.Thomas,Agt.	City of Nashville	Deed	Nov. 2, 1886			40 ft. strip
	J.W.Thomas,Agt.	City of Nashville	Deed	Nov. 12, 1888			Additional 10 ft. strip
	J.W.Thomas,Jr.et al	Tenn.Property Co.	Deed	May 18, 1906	D.B.338-459-May 24, 1906	2413	
9	W.T.Smith,	Jos.W.Thomas,Agt.	Deed	Mar.12, 1885	D.B. 92- 339-Dec.21, 1885	1.75	See Note 3
	J.W.Thomas,Agt.	City of Nashville	Deed	Nov. 1, 1894			40 ft.strip
	J.W.Thomas,Agt.	City of Nashville	Deed	Apr. 18, 1898			Additional 10 ft.strip
	J.W.Thomas,Jr.et al	Tenn.Property Co.	Deed	May 18, 1906	D.B.338-459-May 24, 1906	2.53	
10	City Commission	Nashville Ry.	Ordinance	Sept. 1, 1910	Ordinance 1194 City Hall		Enter into lease
11	T.H.Spafford	Jos.W.Thomas,Agt.	Deed	Apr. 8, 1896	D.B.203-377- April 10,1896	1.61	20 ft.lot
	Jos.W.Thomas,Agt.	N.C.&St.L.Terminal Co.	Deed	Aug. 23, 1898	D.B.219-277 - Oct. 8,1898	1.5-A.+.4	40 ft. strip sold
	J.W.Thomas,Jr.et al.	Tenn.Property Co.	Deed	May 22, 1906	D.B.338-454- May 24, 1906	2.51	10 ft. strip now owned
12	Mrs.T.H.Spaffords	Jos.W.Thomas,Agt.	Deed	Apr. 8, 1896	D.B.203-378- Apr.18, 1896	1.62	20 ft.lot
	Jos.W.Thomas,Agt.	N.C.&St.L.Ry.	Deed	Apr. 21, 1898	D.B.219-277- Oct. 8, 1898	1.5-A.+.4	40 ft.strip sold
	J.W.Thomas,Jr.et al.	Tenn.Property Co.	Deed	May 18, 1906	D.B.338-455- May 24, 1906	2.52	10 ft.strip now owned
A	Colonies	Jos.W.Thomas,Agt.	Deed	Dec. 31, 1883	D.B. 78-371, Apr. 21, 1884	2.1	Sold entirely
	Jos.W.Thomas, Agt.	City of Nashville,	Ordinance	Apr. 21, 1884	City Code of 1904-Ord. 1.17		
B	Robert Caine, Jr.	Jos.W.Thomas,Agt.	Deed	Jan. 21, 1884	D.B. 78- 73- Dec. 7, 1883	2.53	Sold entirely
	Jos.W.Thomas,Agt	City of Nashville,	Ordinance	Apr. 21, 1884	City Code of 1904,pages 90-91		
	Jos.W.Thomas,Agt.	City of Nashville,	Ordinance	Jan. 7, 1883	See Code of 1904,page 91		
	Jos.W.Thomas,Agt.	Tn.Romans,	Deed	Jan. 14, 1929	D.B.[illegible]-[illegible], July 19, 1929	2.53-a	

NOTE 1- Parcel 1-Jos.W.McAllister was Jos.W.Foster on N.C.&St.L. Map April 1884, See plan Book 1 in Chancery Court.

NOTE 2- Parcel 6-Includes Parcel 13 on Valuation Section 5-a, the northwest end of the land remaining Old Depot Site not sold to the L.&N.Terminal Company. See description on Page 2-9 of Indexed Legal History of the L.&N. St.L.Ry.

NOTE 3- City ordinance passed April 2, 1894 provided for opening new street from South Vine to 10th Street, [illegible] Terminal right-of-way 40 ft.wide in acceleration of closing old Lawrence Street (see map of charts). City ordinance passed Jan. 7, 1883 [illegible] Berry Thomas grading new street between Glenwood and Chamberlain Streets. In consideration of [illegible] agreement [illegible] Berry to lay out street 50 ft.wide.

These ordinances are copied in Code of City Laws compiled 1904, pages 91-[illegible]

13	City of Nashville	N.C.&St.L.Ry.	Ordinance	Mar.20,1923		4-00 B	
	City of Nashville	N.C.&St.L.Ry.	Deed	Apr.8, 1923.	D.B.769, 371. Apr.8, 1923	3891	In exchange for 5474' of Par.B.
14	Luke Lea et al.	N.C.&St.L.Ry.	Deed	Aug.24,1925	D.B. 475-610, Sept 11,1925	5308	

Outline of Station Map 2

RIGHT-OF-WAY AND TRACK MAP

NASHVILLE, CHATTANOOGA AND ST. LOUIS RY.

NASHVILLE TERMINALS.

STATION 15+328 TO COMMON ZERO TO STATION 00+775

SCALE, 1 IN = 200 FT. JUNE 30, 1916

OFFICE OF CHIEF ENGINEER
NASHVILLE, TENN.

Sheet no. 7 of 14 sheets of Nashville Terminals from survey station 15+328 to zero by [illegible]

Assistant Engineer.

DAVIDSON COUNTY.

19-009

708-C-14

38-2