# NASHVILLE, TENNESSEE

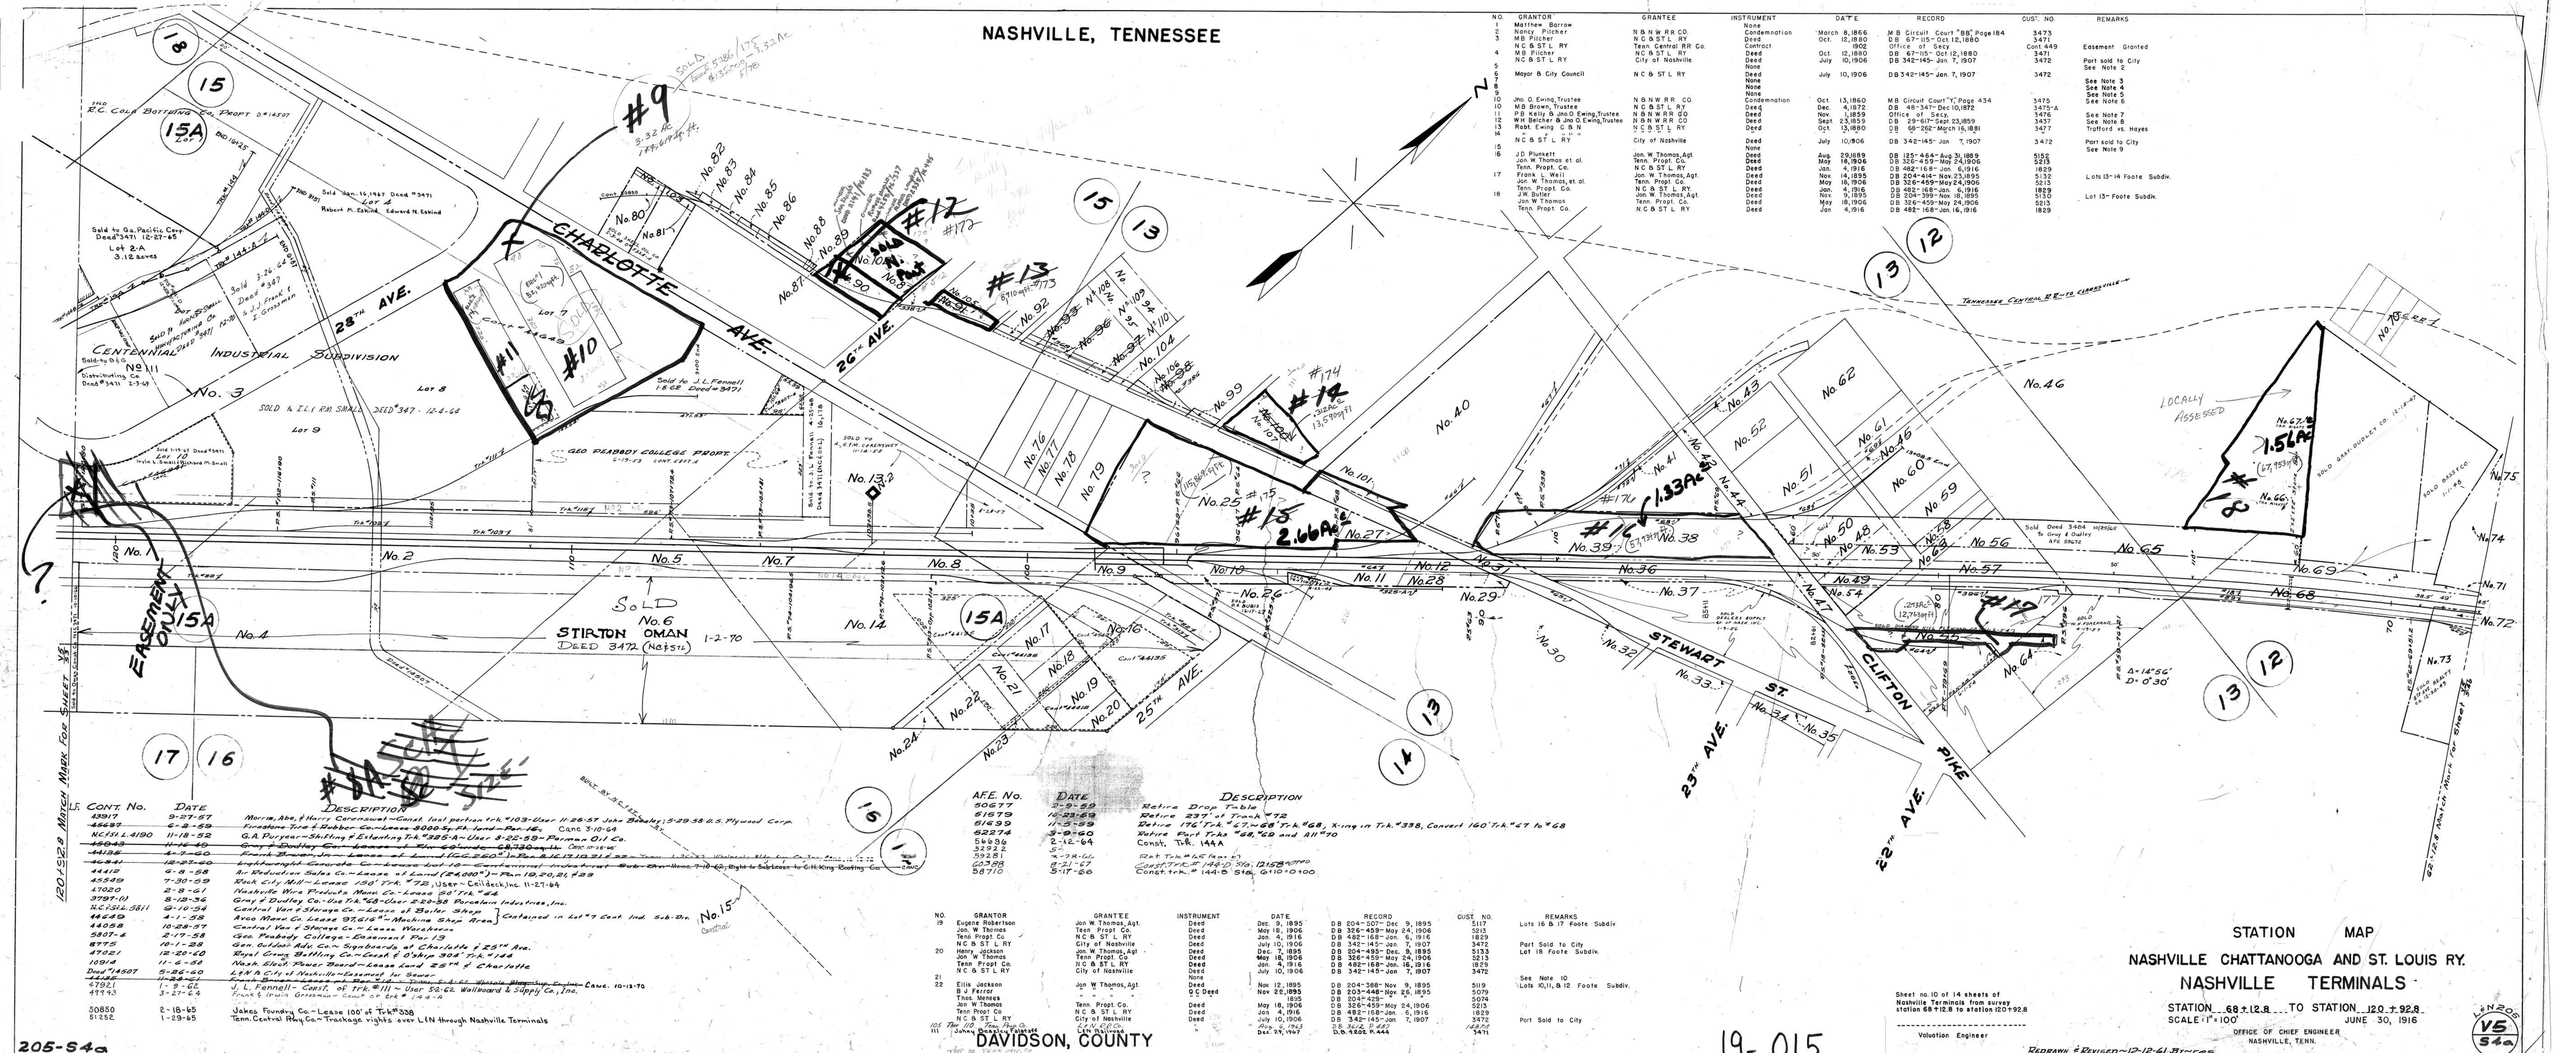


| NO. | GRANTOR | GRANTEE | INSTRUMENT | DATE | RECORD | CUST. NO. | REMARKS |
|---|---|---|---|---|---|---|---|
| 1 | Matthew Barrow | None | | | | | |
| 2 | Nancy Pilcher | N & N W R R CO. | Condemnation | March 8, 1866 | M B Circuit Court "BB" Page 184 | 3473 | |
| 3 | M B Pilcher | N C & S T L RY | Deed | Oct. 12, 1880 | D B 67-115- Oct 12, 1880 | 3471 | |
| | N C & S T L RY | Tenn Central RR Co. | Contract | 1902 | Office of Secy | Cont. 449 | Easement Granted |
| 4 | M B Pilcher | N C & S T L RY | Deed | Oct. 12, 1880 | D B 67-115- Oct 12, 1880 | 3471 | |
| | N C & S T L RY | City of Nashville | Deed | July 10, 1906 | D B 342-145- Jan. 7, 1907 | 3472 | Part sold to City |
| 5 | | | None | | | | See Note 2 |
| 6 | Mayor & City Council | N C & S T L RY | Deed | July 10, 1906 | D B 342-145- Jan. 7, 1907 | 3472 | |
| 7 | | | None | | | | See Note 3 |
| 8 | | | None | | | | See Note 4 |
| 9 | | | None | | | | See Note 5 |
| 10 | Jno. O. Ewing, Trustee | N & N W R R CO. | Condemnation | Oct. 13, 1860 | M B Circuit Court "Y" Page 434 | 3475 | See Note 6 |
| 10 | M B Brown, Trustee | N C & S T L RY | Deed | Dec. 4, 1872 | D B 48-347- Dec. 10, 1872 | 3475-A | |
| 11 | P B Kelly & Jno. O. Ewing, Trustee | N & N W R R CO | Deed | Nov. 1, 1859 | Office of Secy. | 3476 | See Note 7 |
| 12 | W H Belcher & Jno. O. Ewing, Trustee | N & N W R R CO | Deed | Sept 23, 1859 | D B 29-617- Sept 23, 1859 | 3437 | See Note 8 |
| 13 | Robt. Ewing C & N | N C & S T L RY | Deed | Oct 13, 1860 | D B 68-262- March 16, 1881 | 3477 | Trafford vs. Hayes |
| 14 | " " " | " " " | " | " | " " " | " | |
| | N C & S T L RY | City of Nashville | Deed | July 10, 1906 | D B 342-145- Jan 7, 1907 | 3472 | Part sold to City |
| 15 | | | None | | | | See Note 9 |
| 16 | J D Plunkett | Jon. W. Thomas, Agt. | Deed | Aug. 29, 1889 | DB 125-464- Aug 31, 1889 | 5153 | |
| | Jon W Thomas et al. | Tenn. Propt. Co. | Deed | May 18, 1906 | DB 326-459- May 24, 1906 | 5213 | |
| | Tenn. Propt. Co. | N C & S T L RY | Deed | Jan. 4, 1916 | DB 482-168- Jan. 6, 1916 | 1829 | |
| 17 | Frank J. Weil | Jon. W. Thomas, Agt. | Deed | Nov. 14, 1895 | DB 204-414- Nov. 23, 1895 | 5132 | Lots 13-14 Foote Subdiv. |
| | Jon. W. Thomas, et al. | Tenn. Propt. Co. | Deed | May 18, 1906 | DB 326-459- May 24, 1906 | 5213 | |
| | Tenn. Propt. Co. | N C & S T L RY | Deed | Jan. 4, 1916 | DB 482-168- Jan. 6, 1916 | 1829 | |
| 18 | J.W. Butler | Jon. W. Thomas, Agt. | Deed | Nov. 9, 1895 | DB 204-399- Nov. 18, 1895 | 5130 | Lot 13- Foote Subdiv. |
| | Jon. W Thomas | Tenn. Propt. Co. | Deed | May 18, 1906 | DB 326-459- May 24, 1906 | 5213 | |
| | Tenn. Propt. Co. | N C & S T L RY | Deed | Jan 4, 1916 | DB 482-168- Jan. 16, 1916 | 1829 | |

| A.F.E. No. | DATE | DESCRIPTION |
|---|---|---|
| 50677 | 2-9-59 | Retire Drop Table |
| 61579 | 10-23-63 | Retire 237' of Track #72 |
| 61699 | 11-2-63 | Retire 176' Trk. #67 to #68 Trk. #68, X-ing in Trk. #338, Convert 160' Trk. #67 to #68 |
| 62274 | 3-9-60 | Retire Part Trks #68, 70 and All #70 |
| 56636 | 2-12-64 | Const. Trk. 144A |
| 52922 | " | " " " |
| 59281 | " | Rat Trk. #6 (Rev. 6) |
| 60398 | 2-27-67 | Const. Trk. #140 Sta. 12+58 to Sta. 12+58 |
| 58710 | 5-17-66 | Const. Trk. #144-B Sta. 0+10 to 0+100 |

| NO. | GRANTOR | GRANTEE | INSTRUMENT | DATE | RECORD | CUST. NO. | REMARKS |
|---|---|---|---|---|---|---|---|
| 19 | Eugene Robertson | Jon. W. Thomas, Agt. | Deed | Dec. 9, 1895 | DB 204-507- Dec. 9, 1895 | 5117 | Lots 16 & 17 Foote Subdiv |
| | Jon. W Thomas | Tenn. Propt Co. | Deed | May 18, 1906 | DB 326-459- May 24, 1906 | 5213 | |
| | Tenn Propt Co. | N C & ST L RY | Deed | Jan. 4, 1916 | DB 482-168- Jan. 6, 1916 | 1829 | |
| | N C & S T L RY | City of Nashville | Deed | July 10, 1906 | DB 342-145- Jan. 7, 1907 | 3472 | Part Sold to City |
| 20 | Henry Jackson | Jon. W. Thomas, Agt. | Deed | Dec. 7, 1895 | DB 204-495- Dec. 9, 1895 | 5133 | Lot 18 Foote Subdiv. |
| | Jon W Thomas | Tenn Propt Co. | Deed | May 18, 1906 | DB 326-459- May 24, 1906 | 5213 | |
| | Tenn Propt Co. | N C & ST L RY | Deed | Jan. 4, 1916 | DB 482-168- Jan. 16, 1916 | 1829 | |
| | N C & S T L RY | City of Nashville | Deed | July 10, 1906 | DB 342-145- Jan 7, 1907 | 3472 | |
| 21 | | | None | | | | See Note 10 |
| 22 | Ellis Jackson | Jon W Thomas, Agt. | Deed | Nov 12, 1895 | DB 204-388- Nov 9, 1895 | 5119 | Lots 10, 11, & 12 Foote Subdiv. |
| | B J Ferror | " " " | Q C Deed | Nov 28, 1895 | DB 203-448- Nov 28, 1895 | 5079 | |
| | Thos. Menees | " " " | " | 1895 | DB 204-429- " 1895 | 5074 | |
| | Jon W Thomas | Tenn. Propt Co. | Deed | May 18, 1906 | DB 326-459- May 24, 1906 | 5213 | |
| | Tenn Propt Co. | N C & S T L RY | Deed | Jan 4, 1916 | DB 482-168- Jan. 6, 1916 | 1829 | |
| | N C & S T L RY | City of Nashville | Deed | July 10, 1906 | DB 342-145- Jan. 7, 1907 | 3472 | Part Sold to City |
| 108 | The Nat. Bank of Tennessee | Jon. W. Thomas | " | Aug. 2, 1923 | D.B. 622, P. 685 | 1420 | |
| 111 | John Thomas | Tenn. Propt. Co. | " | Dec. 29, 1907 | D.B. 420, P. 444 | 3471 | |

| U.F. CONT. No. | DATE | DESCRIPTION |
|---|---|---|
| 43917 | 9-27-57 | Morris, Abe, & Harry Cornwaul—Const. last portion trk. #103—User 11-26-57 John Blakely; 5-29-58 U.S. Plywood Corp. |
| 46659 | 6-8-59 | Firestone Tire & Rubber Co—Lease 8000 Sq. Ft. land—Per. 16 Cons. 3-10-64 |
| NC-511 L-4190 | 11-18-52 | G.A. Purgason—Shifting & Extending Trk. #325-A—User 8-22-59—Parman Oil Co. |
| 46643 | 11-4-59 | Dudley Gas Company—Lease 2 Tks. 50' x 100' Cont. 10-15-64 |
| 46135 | 6-1-60 | Frank Brown, Jr.—Lease of land (66,260 ±) Per. 6 (7-10-21-22-23 Term. 1-31-73) (Walnut Sts. for Parking Area) |
| 46841 | 10-27-60 | Inglewood Concrete Co—Lease of land (20' x 6' chamber) (water line) Cont. Cancel. |
| 44412 | 6-6-58 | Re-Reduction Sales Co—Lease of Land (24,000 ±)—Per. 18-20, 21 #23 |
| 45549 | 7-30-59 | Rock City Mill—Lease 130' Trk. #72, (User—Cell deck) Inc. 11-27-64 |
| 47020 | 2-8-61 | Nashville Wire Products Mfgr. Co.—Lease 50' Trk. #66 |
| 3797-(1) | 8-18-36 | Gray & Dudley Co.—Use Trk. #68—User 2-20-38 Pneumatic Industries, Inc. |
| NC-SSL-3811 | 9-10-54 | Central Van & Storage Co.—Lease of Boiler Shop |
| 44649 | 4-1-58 | Area Maval Co. Lease 97' x 6'—Machine Shop Area } Contained in Lot #7 Cent. Ind. Sub-Div. No. 15 |
| 44058 | 10-28-57 | Central Van & Storage Co.—Lease Warehouse |
| 5807-6 | 2-17-58 | Geo. Peabody College—Easement Per. 13 |
| 8775 | 10-1-38 | Gen. Outdoor Adv. Co.—Spotboards at Charlotte & 25th Ave. |
| 47021 | 12-20-60 | Royal Crown Bottling Co.—Const. & Ship 304' Trk. #148 |
| 10914 | 11-6-56 | Nash. Elect. Power Board—Lease Land 25th & Charlotte |
| Deed 14507 | 5-26-60 | L.F.A.P. City of Nashville—Easement for Street |
| | 11-28-61 | Tenn. Central Ry. Co.—Lease 1000' of Trk. #338 (Vitrolite Manufg. Co.) Canc. 10-13-70 |
| 47921 | 1-8-62 | J. L. Fennell—Const. of Trk. #111—User 50-62. Wallboard & Supply Co., Inc. |
| 49143 | 3-27-64 | Frank & Irwin Grossman—Const. of Trk. #—1-28-64 |
| 50850 | 2-16-65 | Jakes Foundry Co.—Lease 100' of Trk. #338 |
| 51252 | 1-29-65 | Tenn. Central Ry. Co.—Trackage rights over L&N through Nashville Terminals |

STATION MAP

NASHVILLE CHATTANOOGA AND ST. LOUIS RY.

NASHVILLE TERMINALS

STATION 68+12.8 TO STATION 120+92.8

SCALE 1" = 100'

JUNE 30, 1916

OFFICE OF CHIEF ENGINEER

NASHVILLE, TENN.

Sheet no. 10 of 14 sheets of Nashville Terminals from survey station 68+12.8 to station 120+92.8

Valuation Engineer

REDRAWN & REVISED—12-12-61 BY—rss

L&N 205 VS 54a

205-S4a

DAVIDSON, COUNTY

19-015